The drawing, design, and digital files relating to this project are the property of Gay and Neel, Inc. The reproduction, copying, or other use of this drawing without GNI's written consent is prohibited.

TYPICAL ROAD CROSS-SECTION

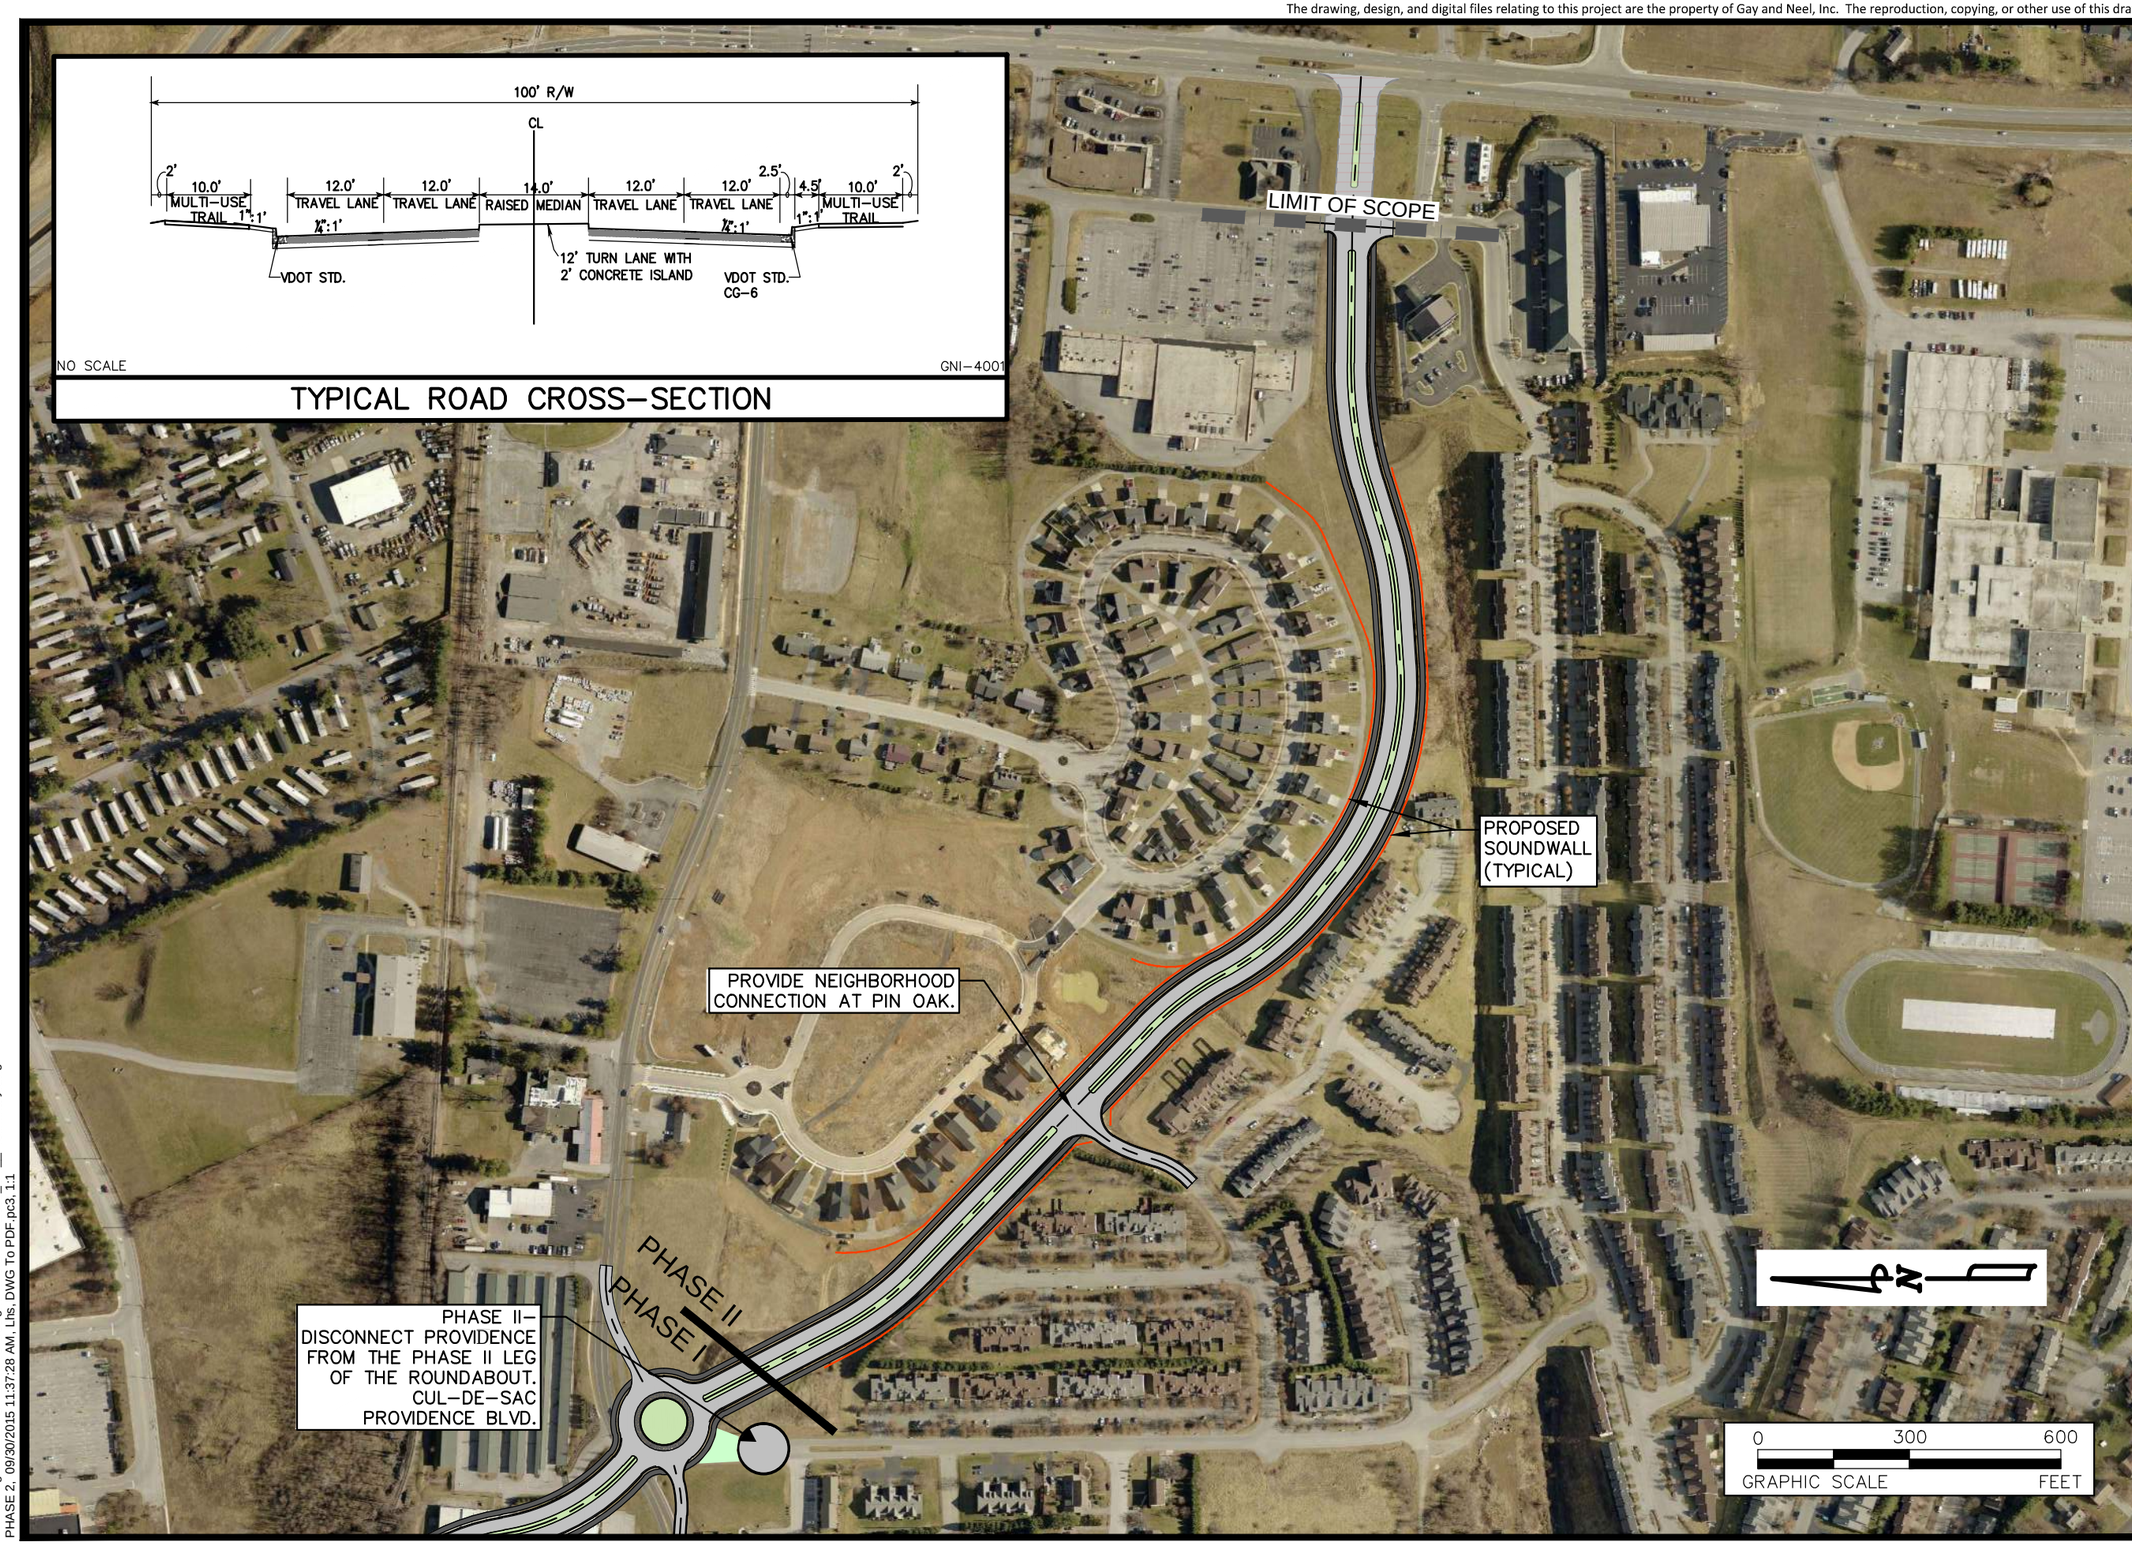

GAY AND NEEL, INC.
ENGINEERING ◆ LANDSCAPE ARCHITECTURE ◆ SURVEYING
1260 Radford Street
Christiansburg, Virginia 24073
Phone: (540) 381-6011
Fax: (540) 381-2773
Email: info@gayandneel.com
Web: www.gayandneel.com

PHASE 2

HB2 CONNECTOR ROAD

TOWN OF CHRISTIANSBURG, VIRGINIA

REVISIONS

NO.	COMMENTS	DATE

PROJECT TEAM

P/C	JTN, TMK
PM	KDC
DESIGN	TES, LHS

GNI JOB NO.	ISSUE DATE
2602	09/30/2015

SHEET NUMBER

2 OF 2

X:\Drawings\2602\ENGINEERING\Design\Plans\Sheets\2602_Sht__Preliminary.dwg
PHASE 2, 09/30/2015 11:37:28 AM, LHs, DWG To PDF.pc3, 1:1