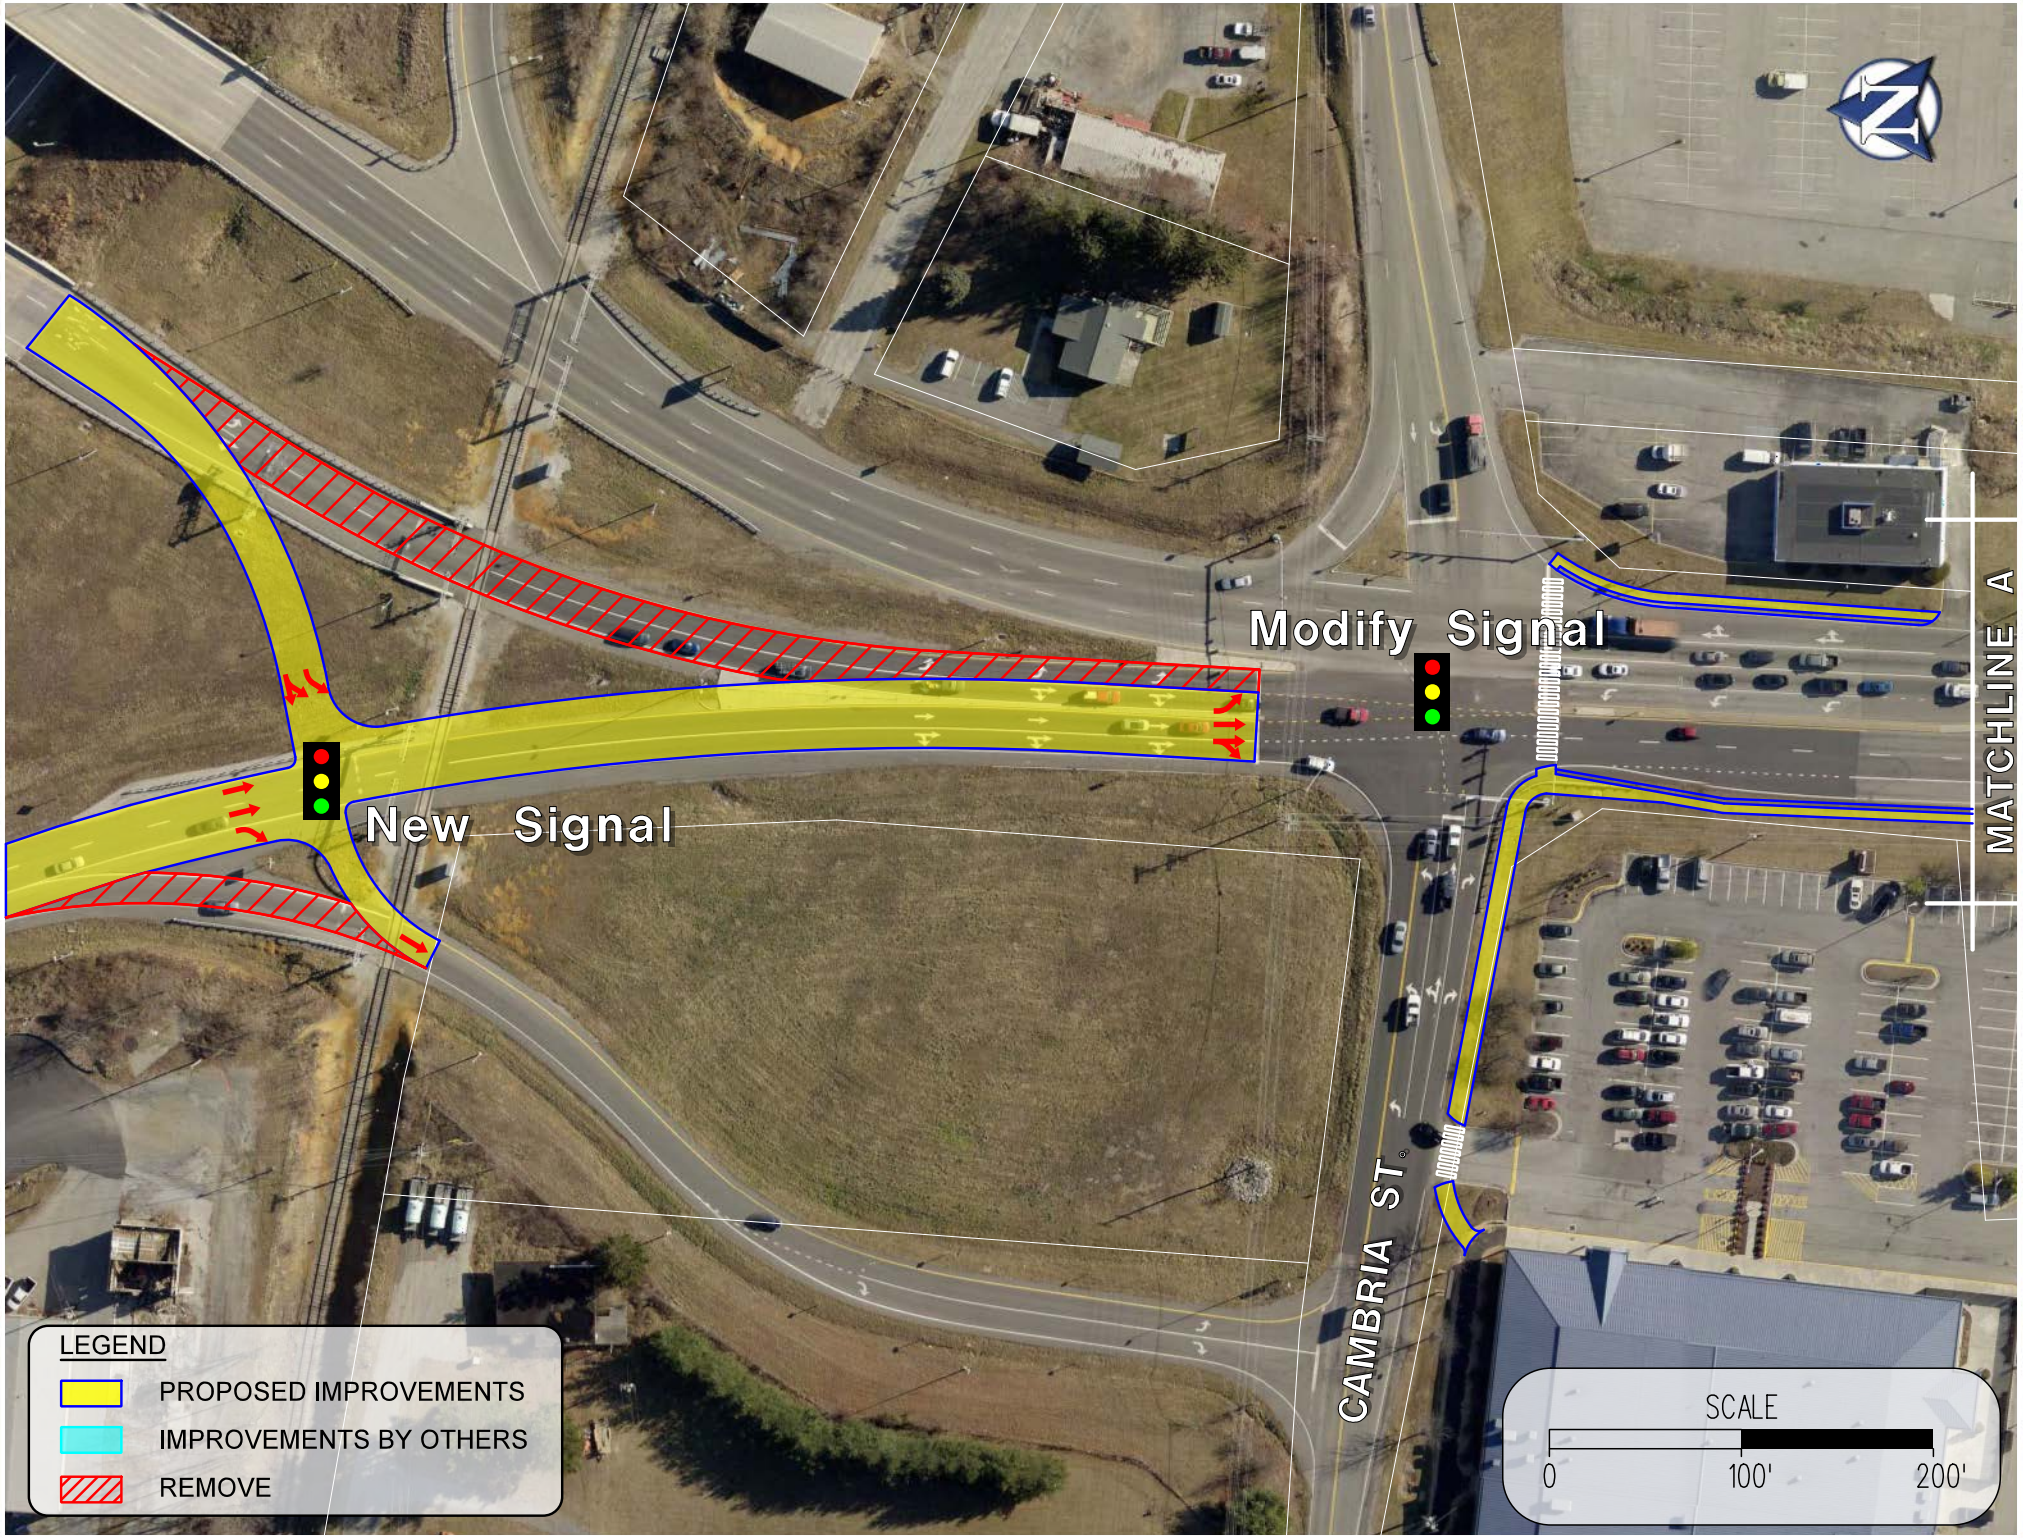
Modify Signal
New Signal
CAMBRIA ST
MATCHLINE A
LEGEND
PROPOSED IMPROVEMENTS
IMPROVEMENTS BY OTHERS
REMOVE
SCALE
0
100'
200'

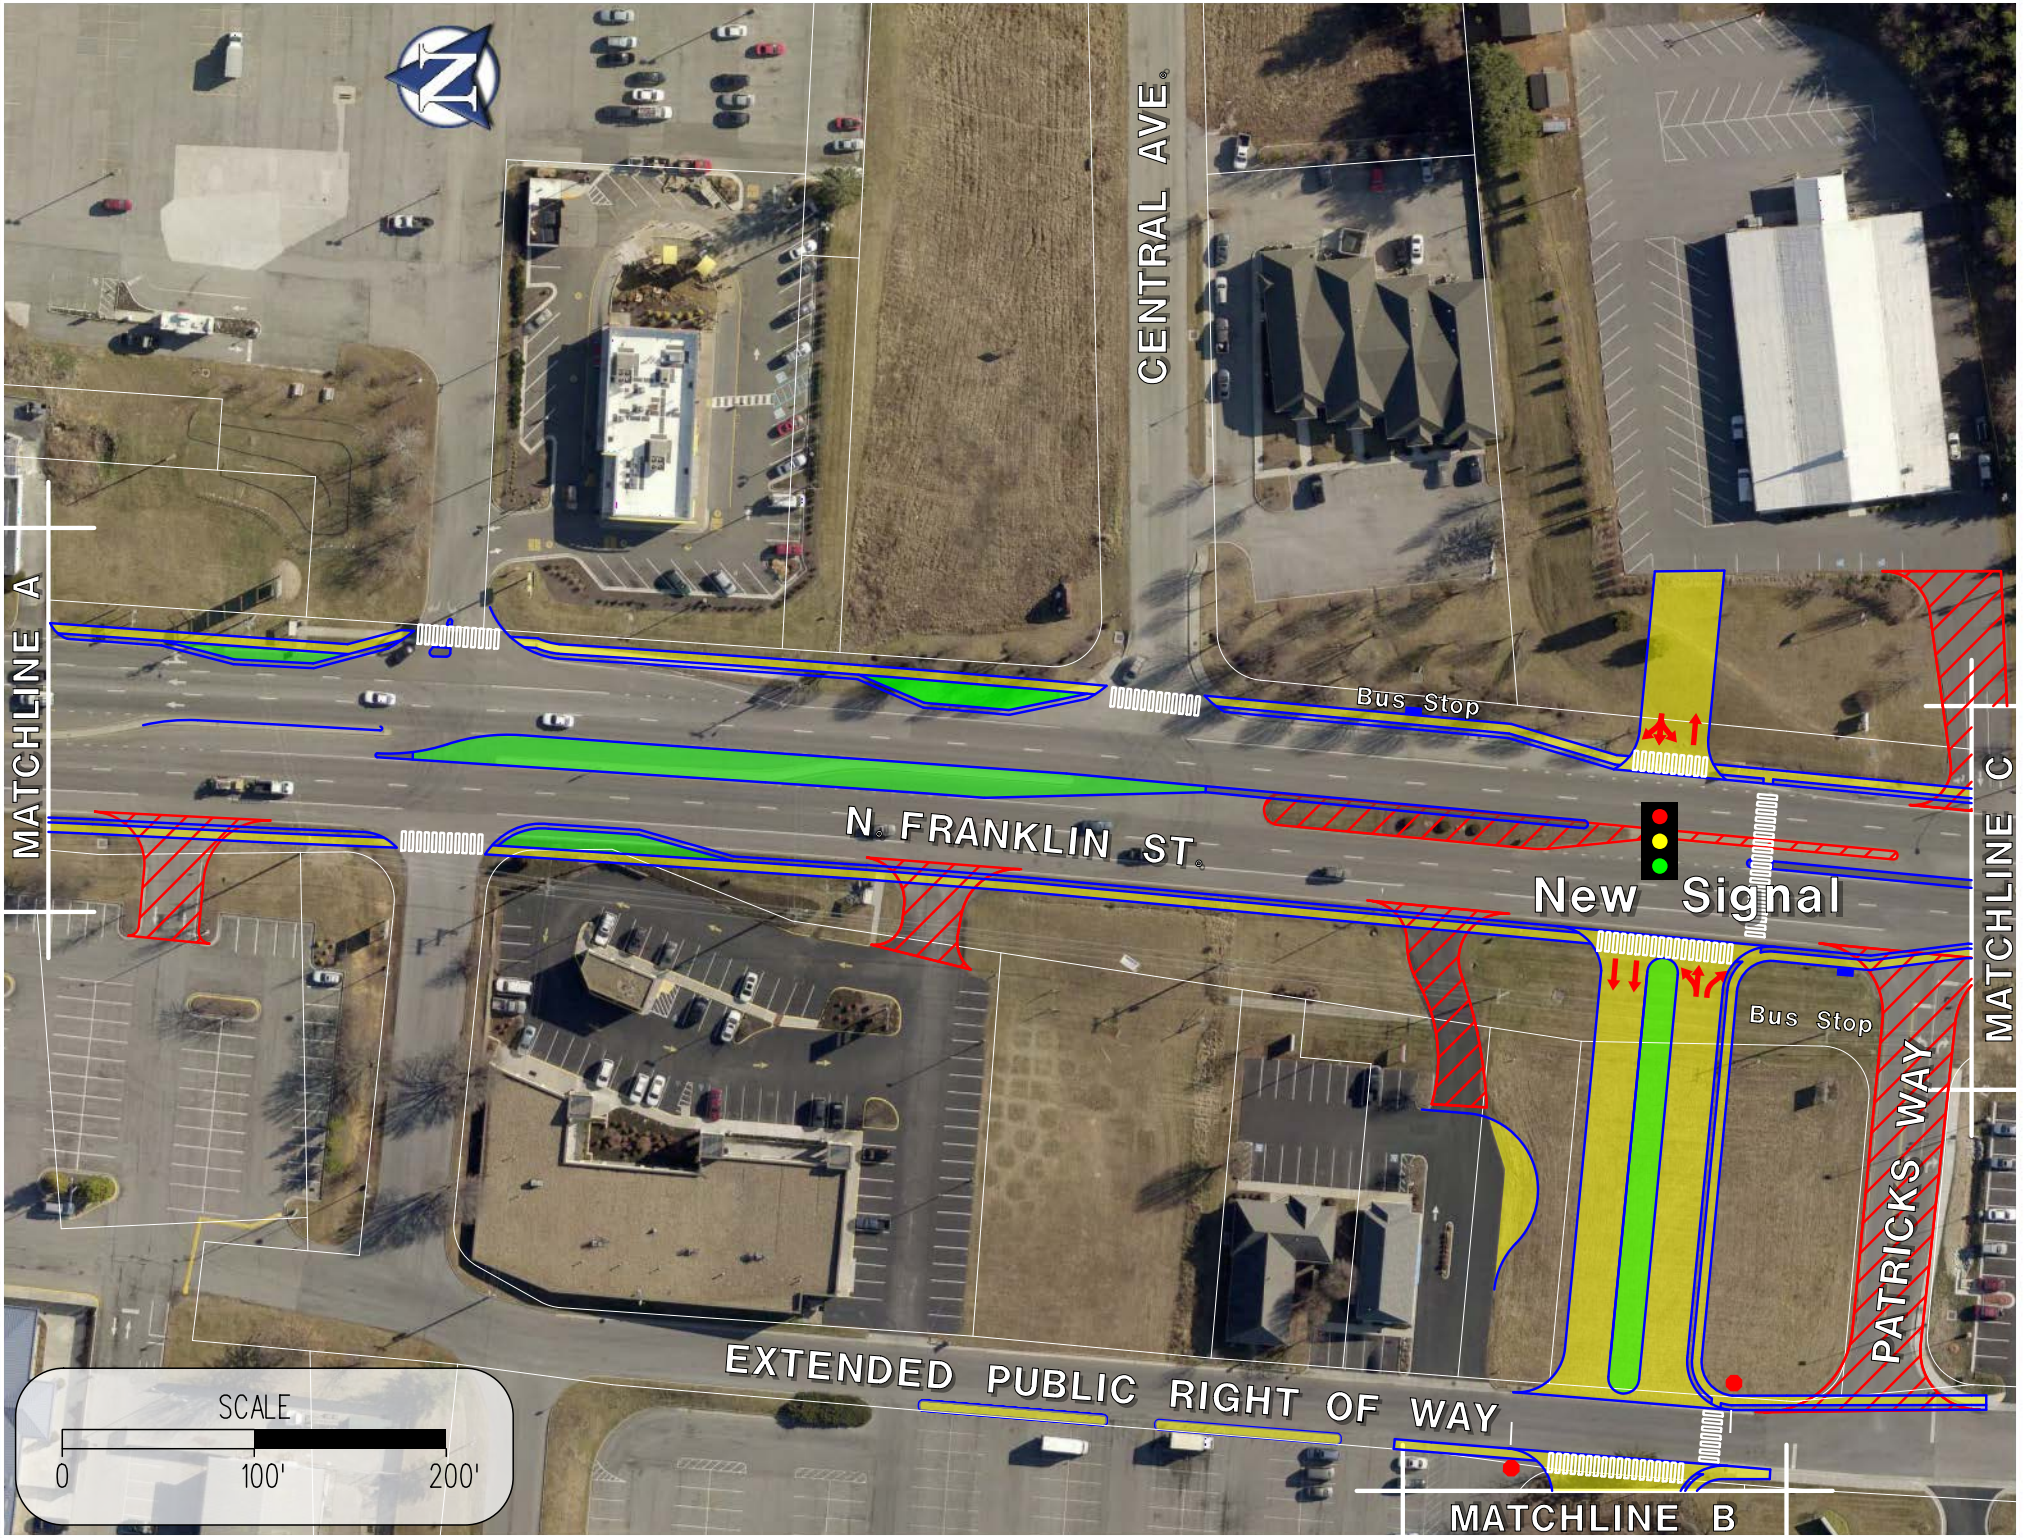
CENTRAL AVE.
MATCHLINE A
Bus Stop
N. FRANKLIN ST.
New Signal
Bus Stop
PATRICKS WAY
MATCHLINE C
EXTENDED PUBLIC RIGHT OF WAY
MATCHLINE B
SCALE
0
100'
200'

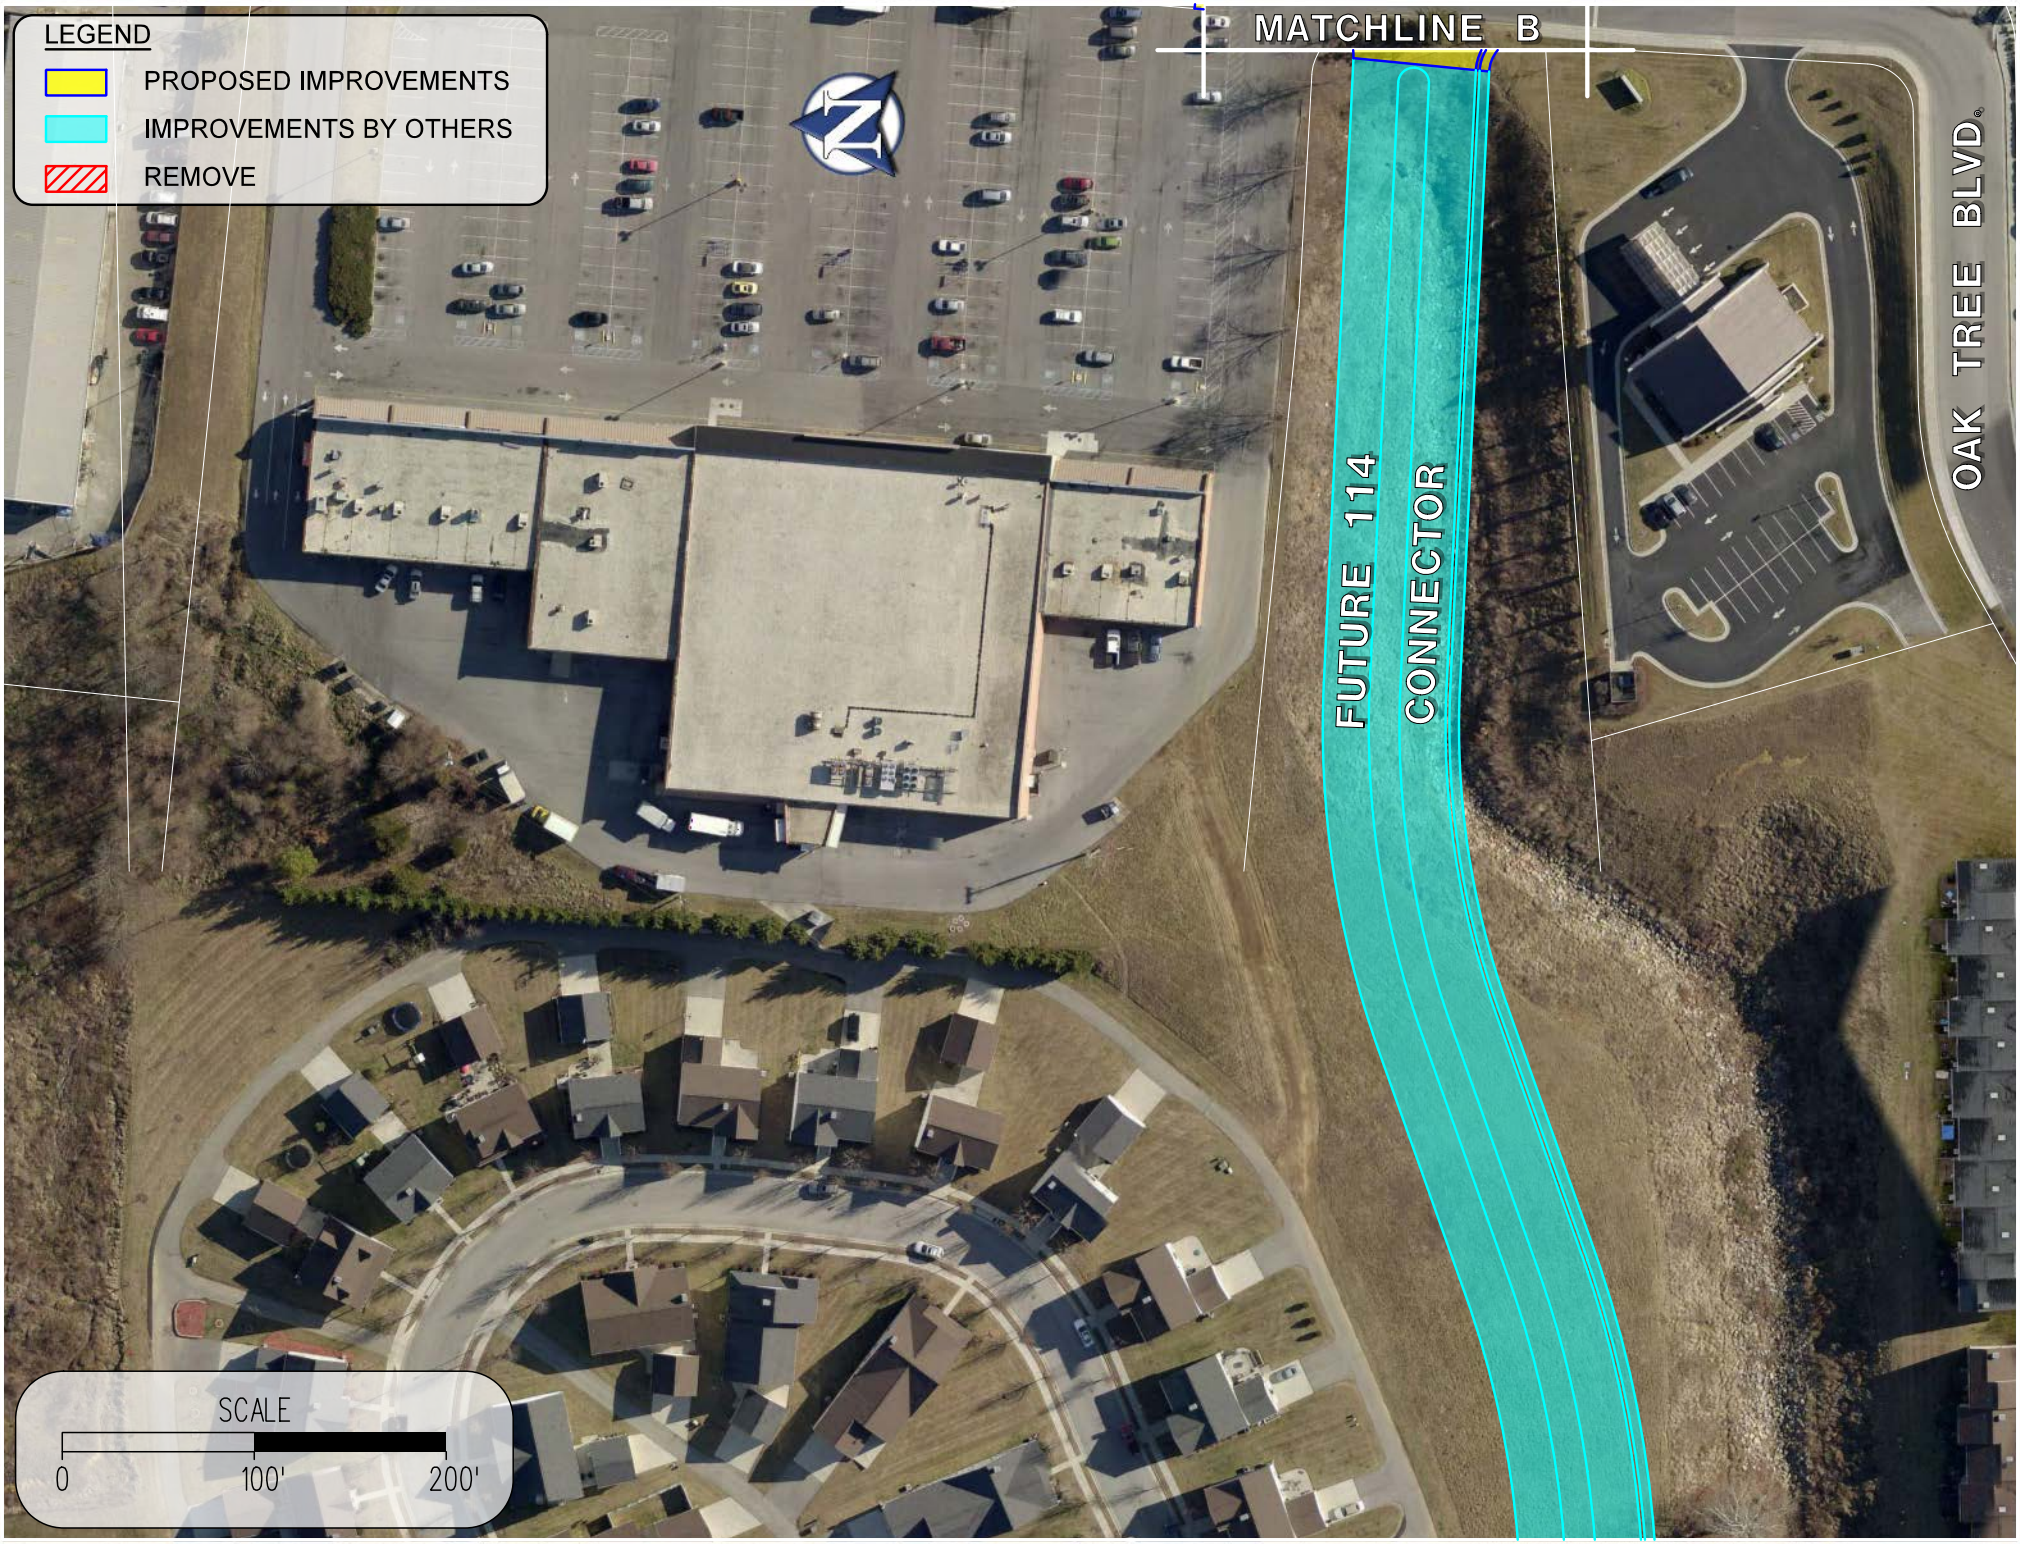
LEGEND
PROPOSED IMPROVEMENTS
IMPROVEMENTS BY OTHERS
REMOVE
MATCHLINE B
FUTURE 114 CONNECTOR
OAK TREE BLVD.
SCALE
0
100'
200'

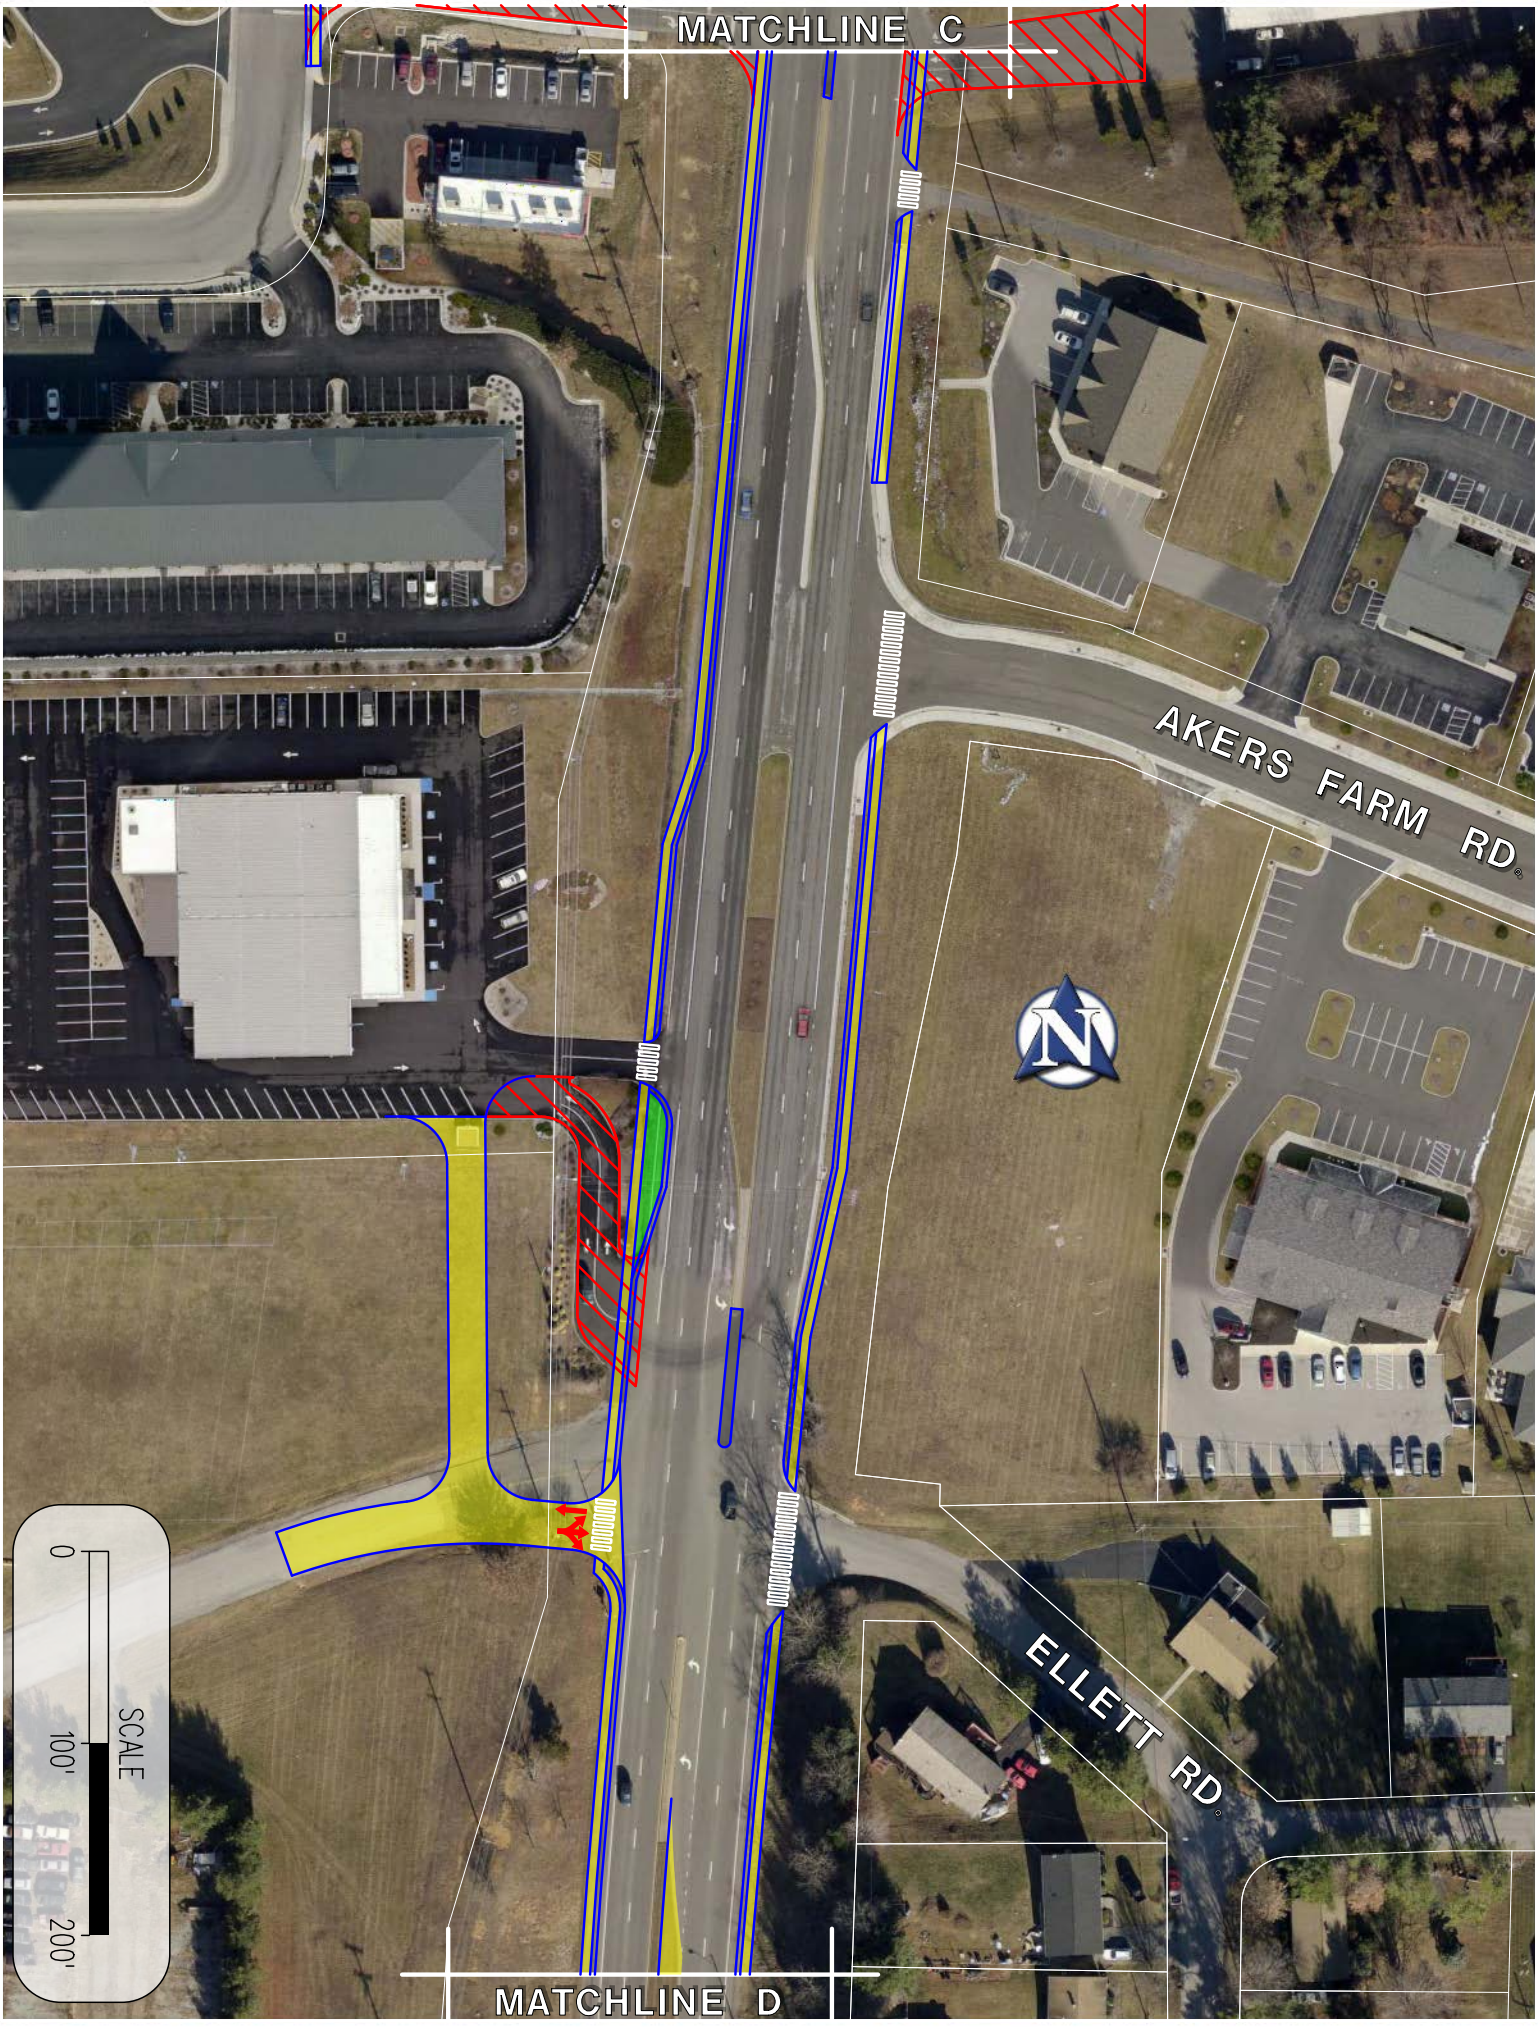
MATCHLINE C
AKERS FARM RD
ELLETT RD
MATCHLINE D
SCALE
0
100'
200'

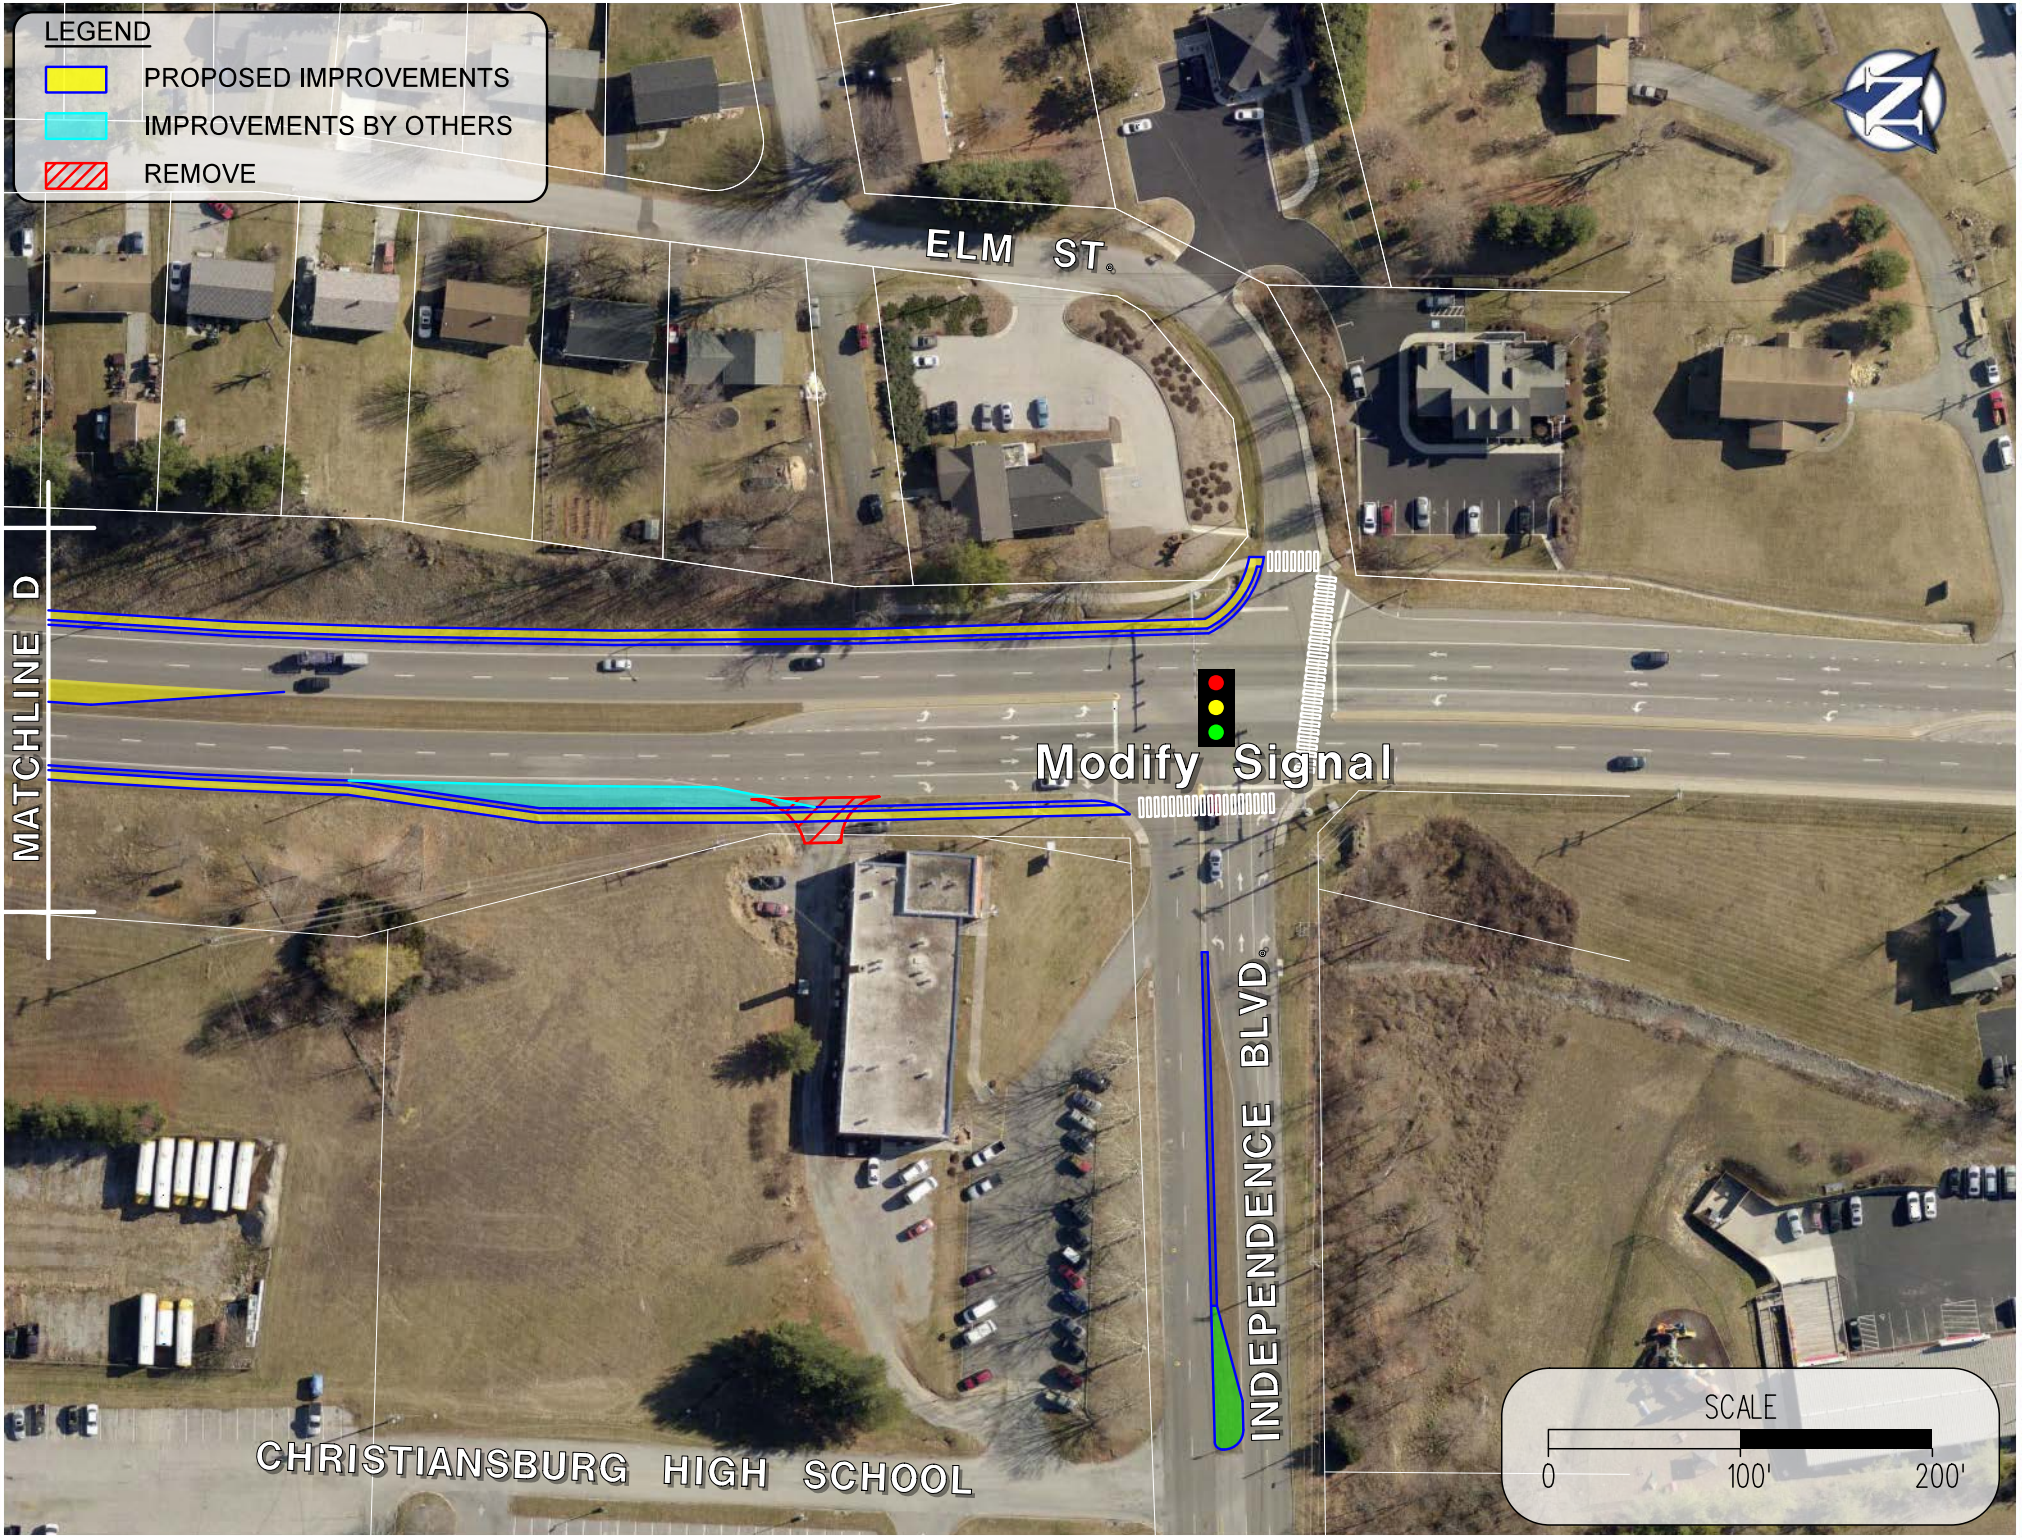
LEGEND
PROPOSED IMPROVEMENTS
IMPROVEMENTS BY OTHERS
REMOVE
ELM ST
MATCHLINE D
Modify Signal
INDEPENDENCE BLVD
CHRISTIANSBURG HIGH SCHOOL
SCALE
0
100'
200'
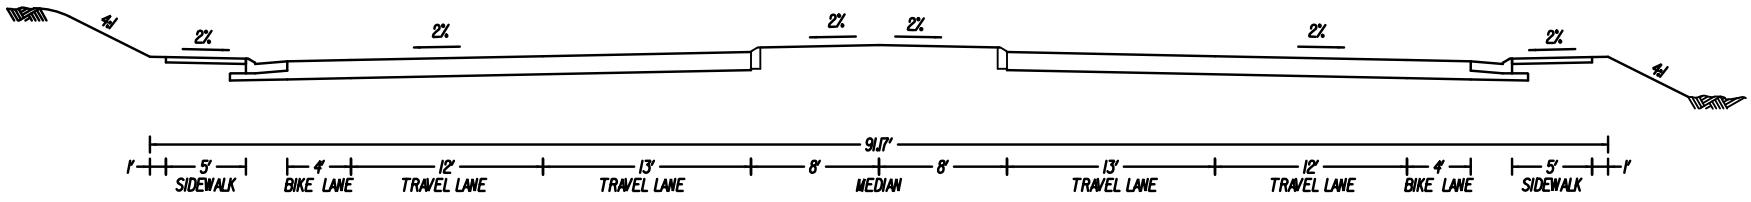
NORTH FRANKLIN PROPOSED TYPICAL SECTION