The drawing, design, and digital files relating to this project are the property of Gay and Neel, Inc. The reproduction, copying, or other use of this drawing without GNI's written consent is prohibited.

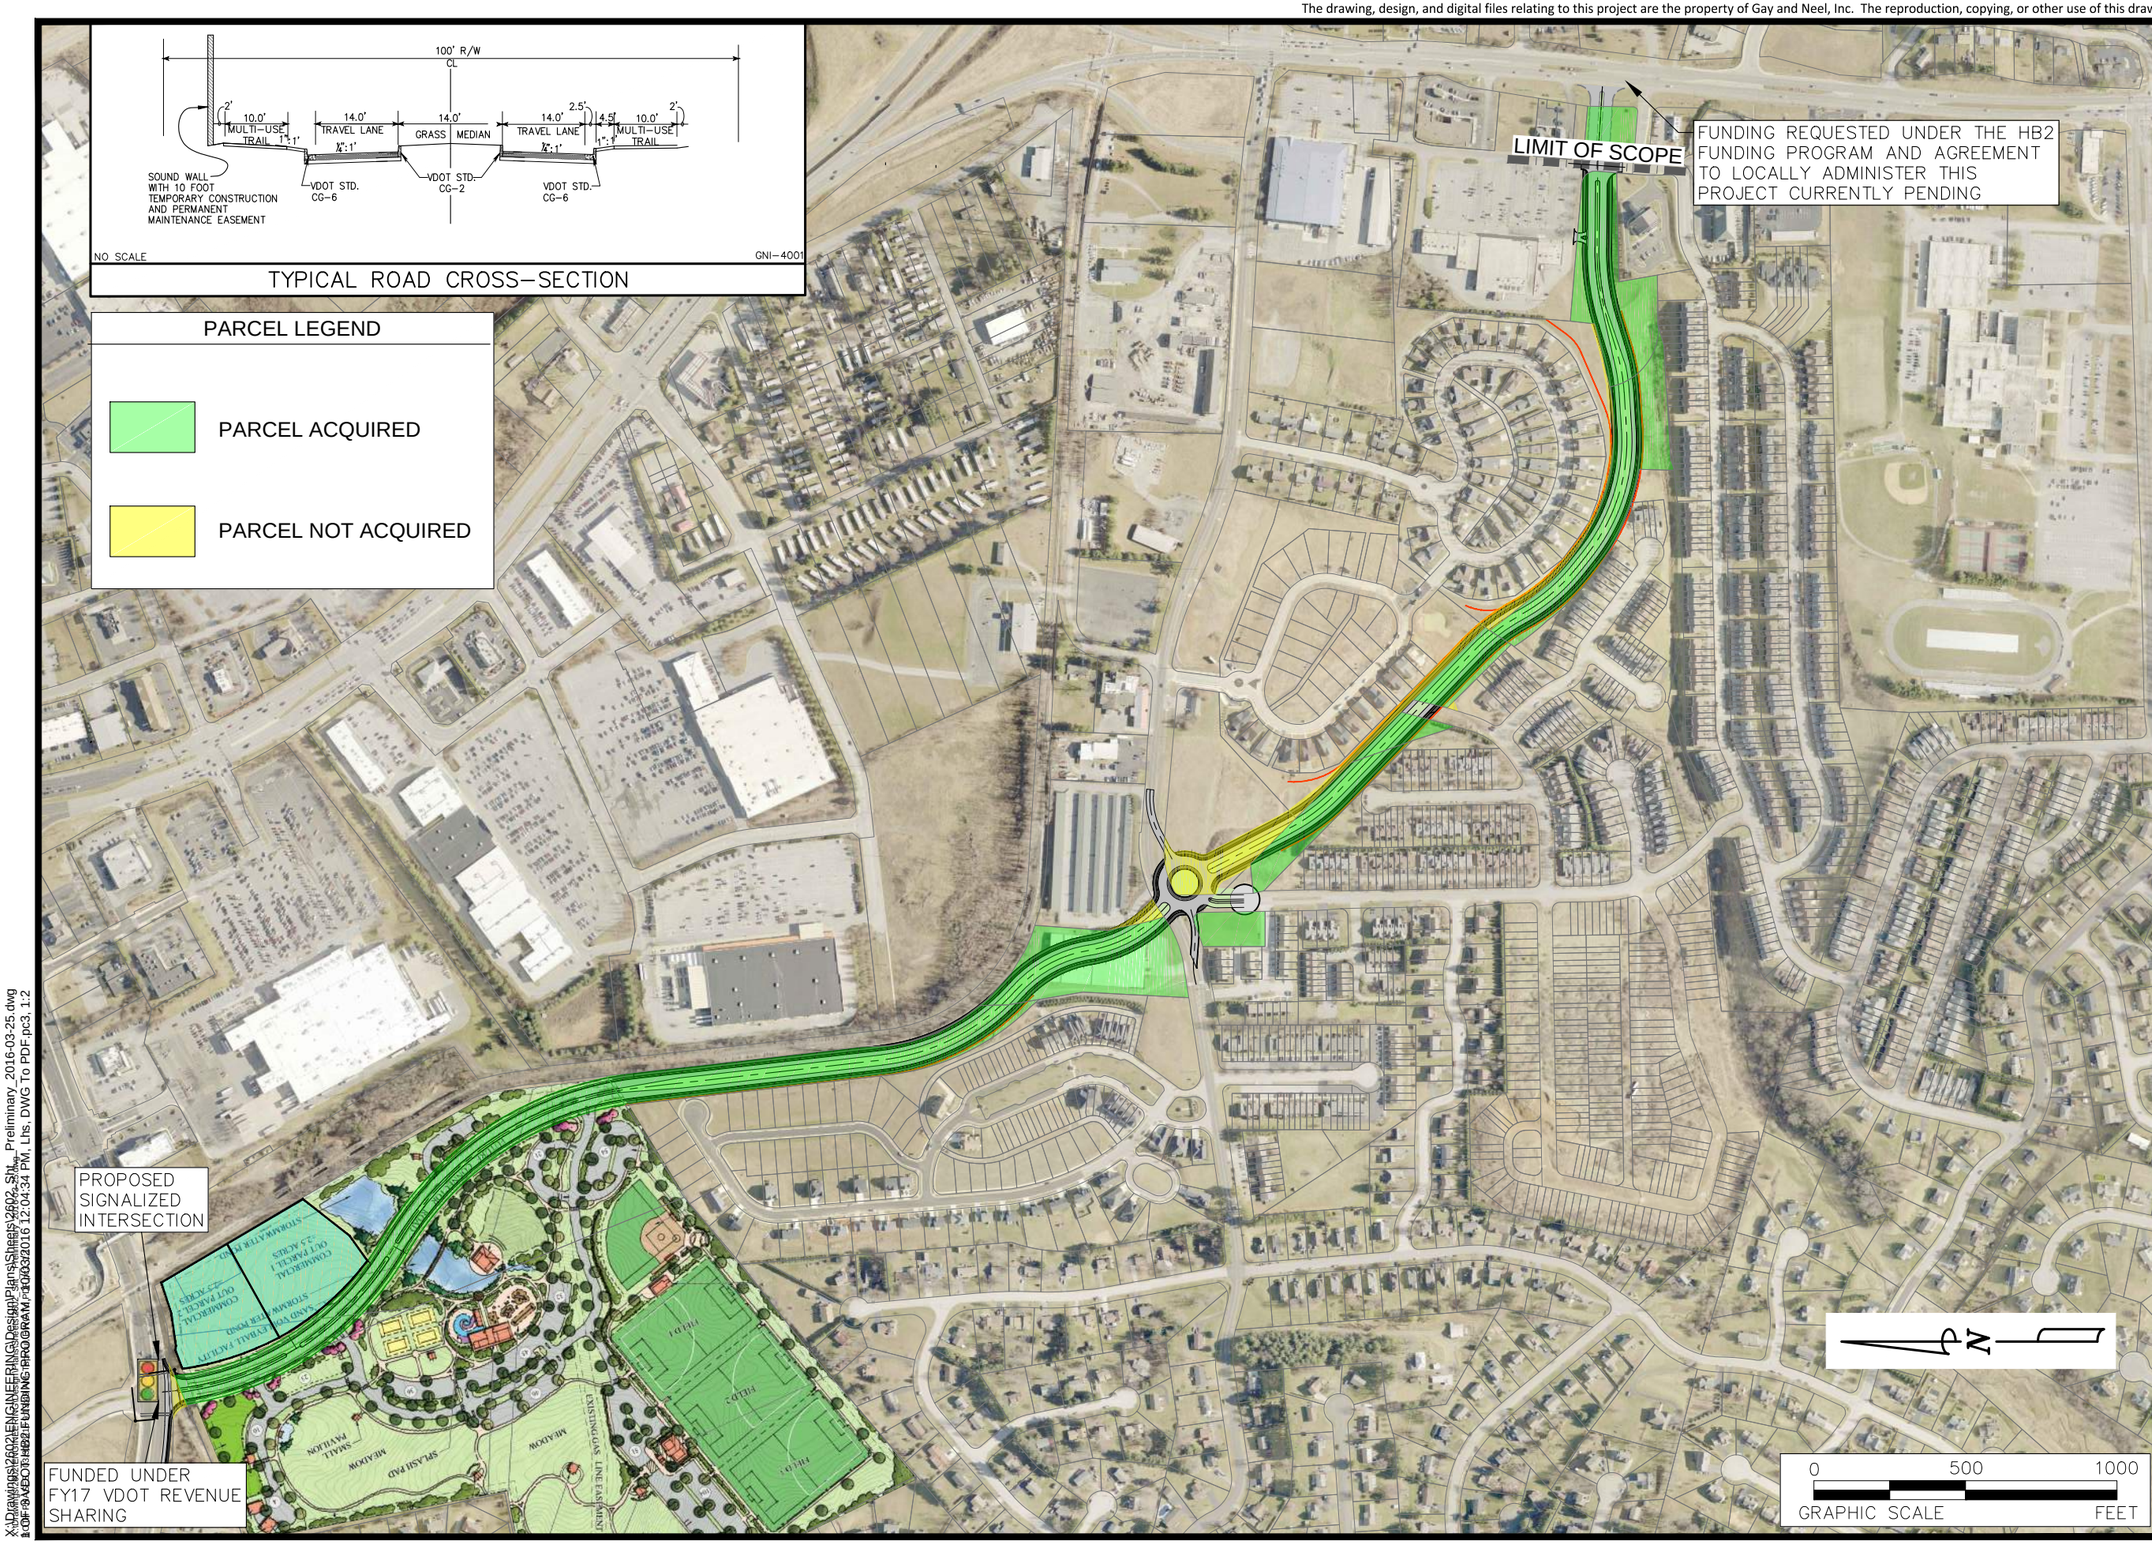

GAY AND NEEL, INC.
ENGINEERING ◆ LANDSCAPE ARCHITECTURE ◆ SURVEYING
1260 Radford Street
Christiansburg, Virginia 24073
Phone: (540) 381-6011
Fax: (540) 381-2773
Email: info@gayandneel.com
Web: www.gayandneel.com

VDOT HB2 FUNDING PROGRAM

NORTH FRANKLIN ST.- ROUTE 114 CONNECTOR ROAD

TOWN OF CHRISTIANSBURG, VIRGINIA

REVISIONS		
NO.	COMMENTS	DATE

PROJECT TEAM	
PIC	JTN, TMK
PM	KDC, TES
DESIGN	MJV, LHS, DEP

GNI JOB NO.	ISSUE DATE
2602	10/03/2016

SHEET NUMBER

1 OF 3

X:\Drawings\2602\ENGINEERING\Design\Plans\Sheets\2602_Site_Preliminary_2016-03-25.dwg
1:1 DF-9-VEDOT HB2 FUNDING PROGRAM.pc3 10/03/2016 12:04:34 PM, LHs, DWG To PDF.pc3, 1:2

The drawing, design, and digital files relating to this project are the property of Gay and Neel, Inc. The reproduction, copying, or other use of this drawing without GNI's written consent is prohibited.

TYPICAL ROAD CROSS-SECTION

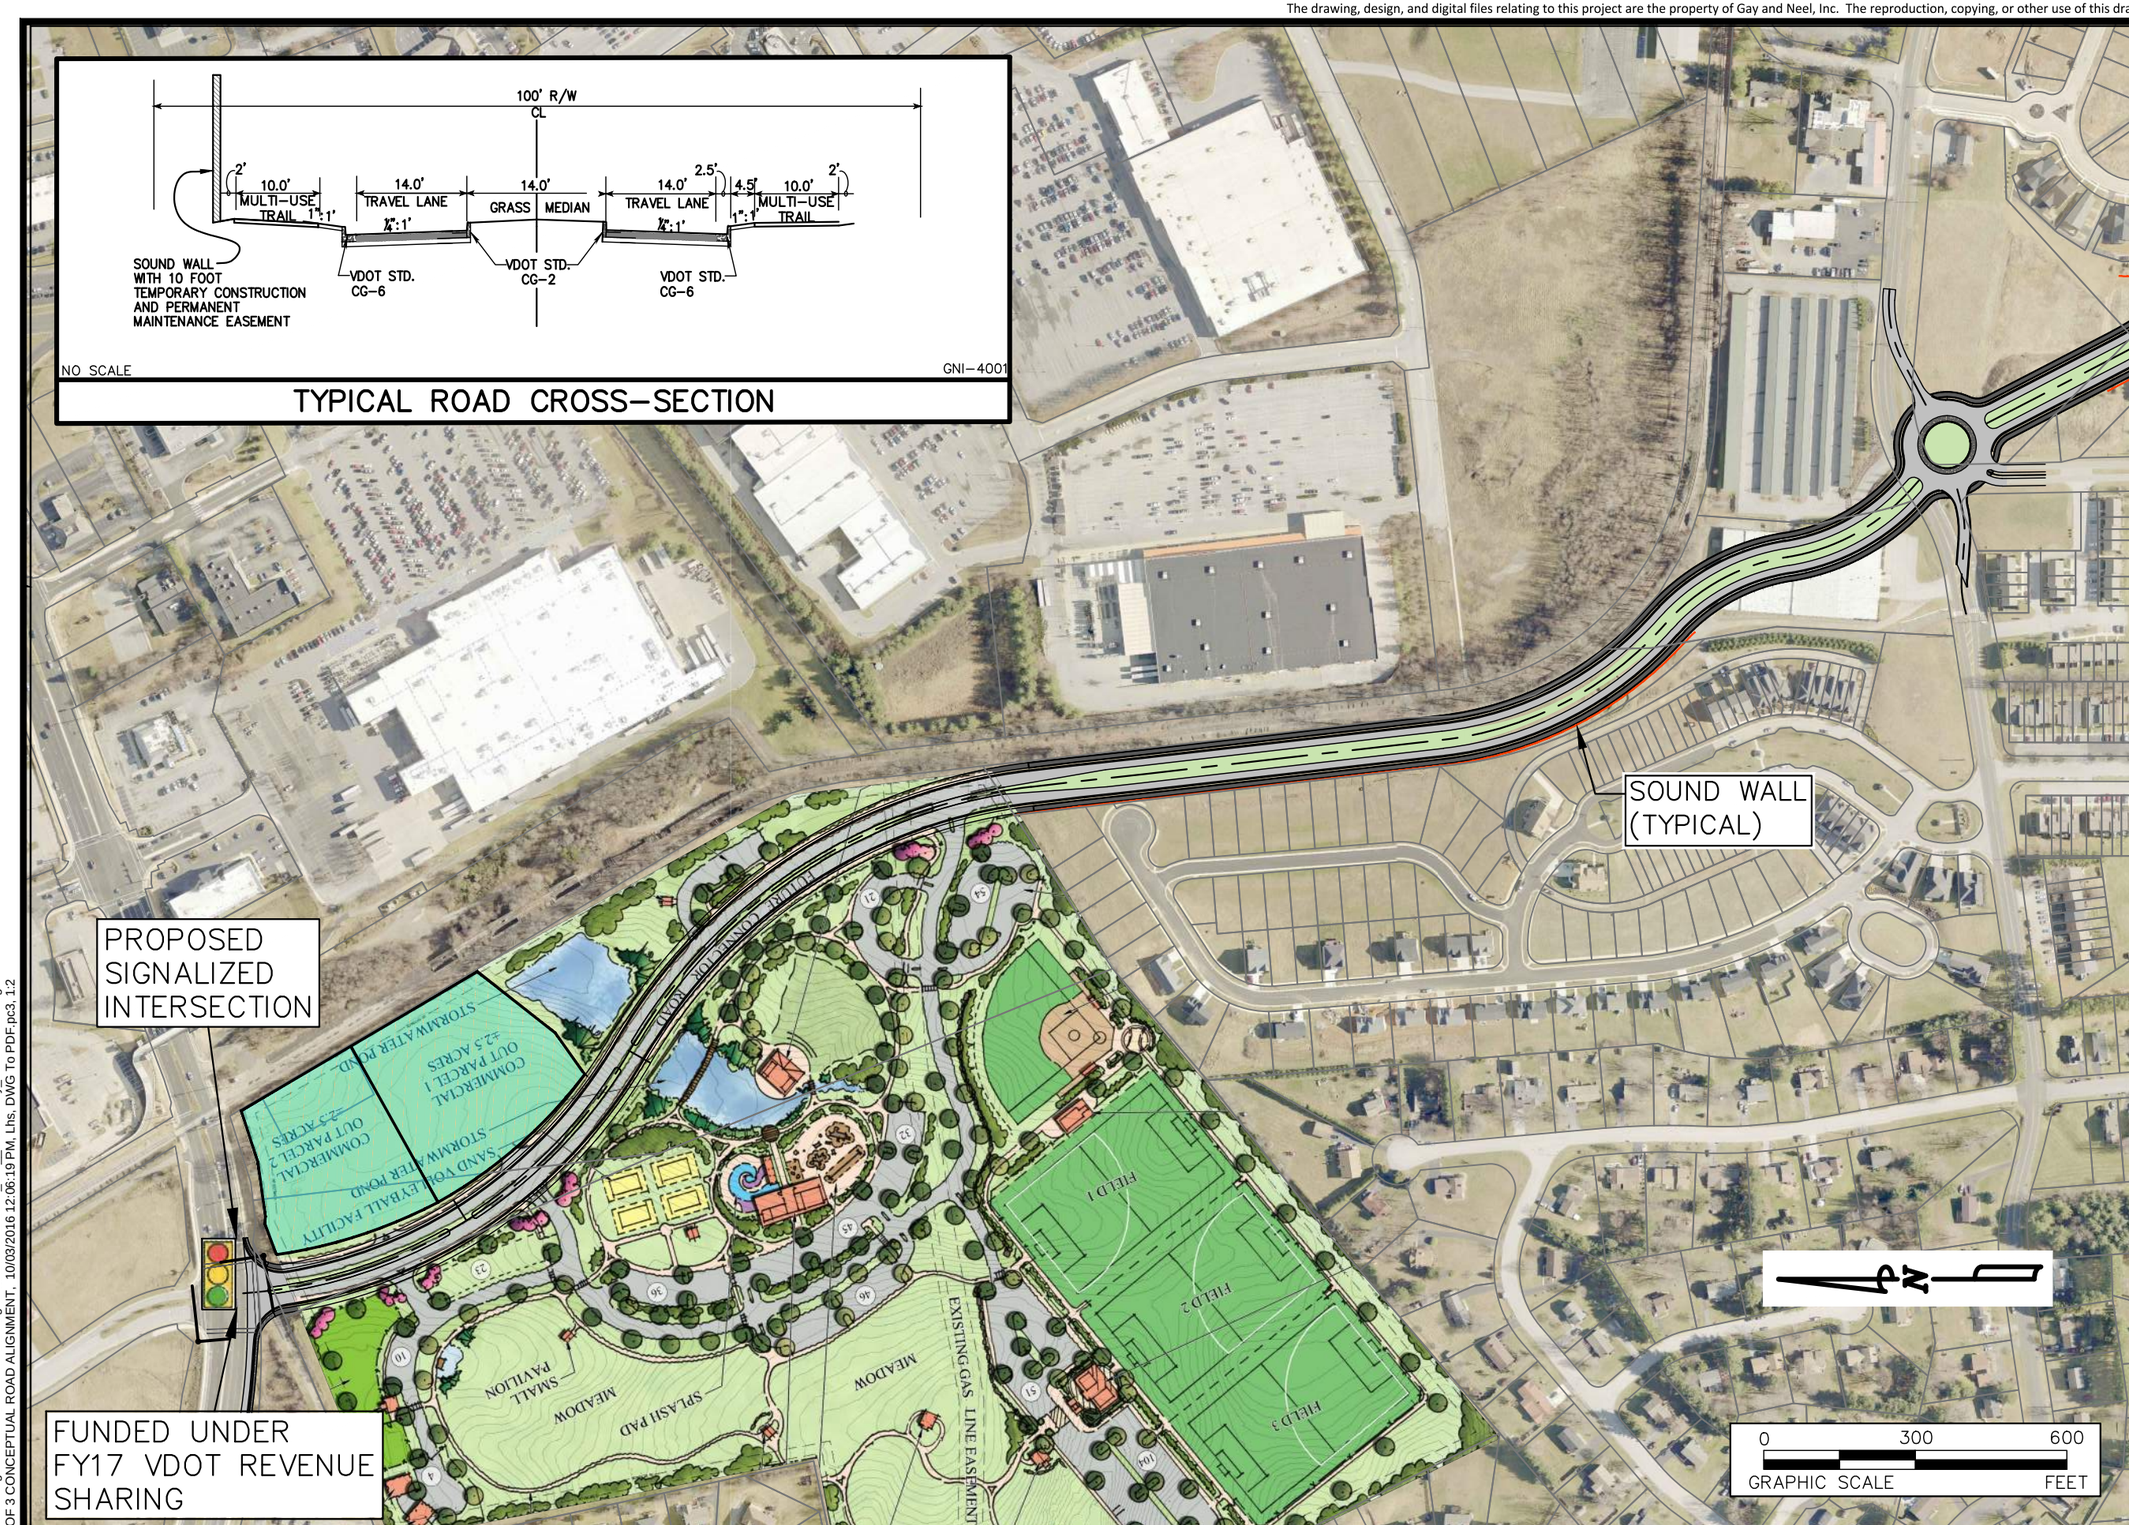

GAY AND NEEL, INC.
ENGINEERING ◆ LANDSCAPE ARCHITECTURE ◆ SURVEYING
1260 Radford Street
Christiansburg, Virginia 24073
Phone: (540) 381-6011
Fax: (540) 381-2773
Email: info@gayandneel.com
Web: www.gayandneel.com

CONCEPTUAL ROAD ALIGNMENT

NORTH FRANKLIN STREET - ROUTE 114 CONNECTOR ROAD

TOWN OF CHRISTIANSBURG, VIRGINIA

REVISIONS

NO.	COMMENTS	DATE

PROJECT TEAM

PIC	JTN, TMK
PM	KDC, TES
DESIGN	MJV, LHS, DEP

GNI JOB NO.	ISSUE DATE
2602	10/03/2016

SHEET NUMBER

2 OF 3

X:\Drawings\2602\ENGINEERING\Design\Plans\Sheets\2602_Sht__Preliminary_2016-03-25.dwg
2 OF 3 CONCEPTUAL ROAD ALIGNMENT, 10/03/2016 12:06:19 PM, Lhs, DWG To PDF.pc3, 1:2

The drawing, design, and digital files relating to this project are the property of Gay and Neel, Inc. The reproduction, copying, or other use of this drawing without GNI's written consent is prohibited.

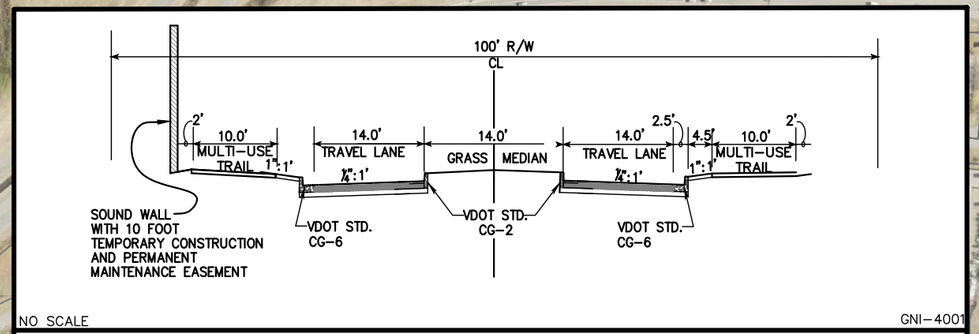

TYPICAL ROAD CROSS-SECTION

LIMIT OF SCOPE

FUNDING REQUESTED UNDER THE HB2 FUNDING PROGRAM AND AGREEMENT TO LOCALLY ADMINISTER THIS PROJECT CURRENTLY PENDING

SOUND WALL (TYPICAL)

SOUND WALL (TYPICAL)

N

0 300 600
GRAPHIC SCALE FEET

GAY AND NEEL, INC.
ENGINEERING ◆ LANDSCAPE ARCHITECTURE ◆ SURVEYING
1260 Radford Street
Christiansburg, Virginia 24073
Phone: (540) 381-6011
Fax: (540) 381-2773
Email: info@gayandneel.com
Web: www.gayandneel.com

CONCEPTUAL ROAD ALIGNMENT

NORTH FRANKLIN STREET- ROUTE 114 CONNECTOR ROAD

TOWN OF CHRISTIANSBURG, VIRGINIA

REVISIONS

NO.	COMMENTS	DATE

PROJECT TEAM

P/C	JTN, TMK
PM	KDC, TES
DESIGN	MJV, LHS, DEP

GNI JOB NO.	ISSUE DATE
2602	10/03/2016

SHEET NUMBER

3 OF 3

X:\Drawings\2602\ENGINEERING\Design\Plans\Sheets\2602_Sht__Preliminary_2016-03-25.dwg
3 OF 3 CONCEPTUAL ROAD ALIGNMENT, 10/03/2016 12:08:08 PM, Lhs, DWG To PDF.pc3, 1:2