PARKWAY DRIVE EXTENSION
CHRISTIANSBURG, VA

VICINITY MAP

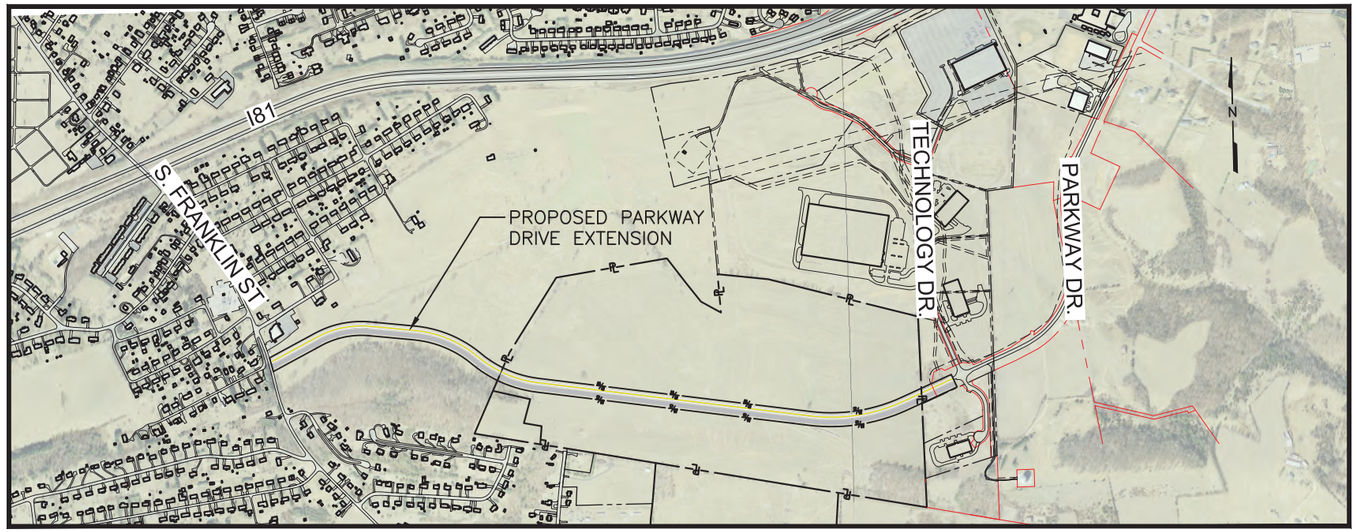

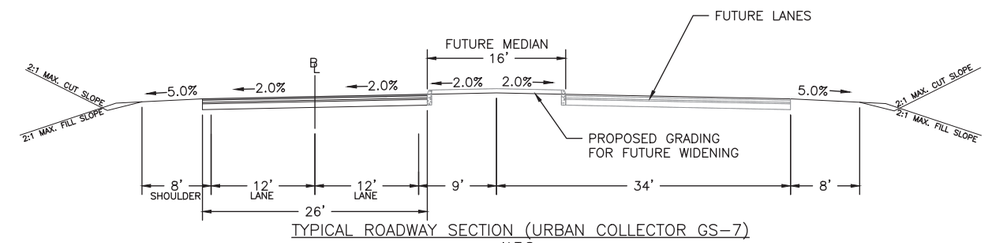

TYPICAL ROADWAY SECTION (URBAN COLLECTOR GS-7)
N.T.S.

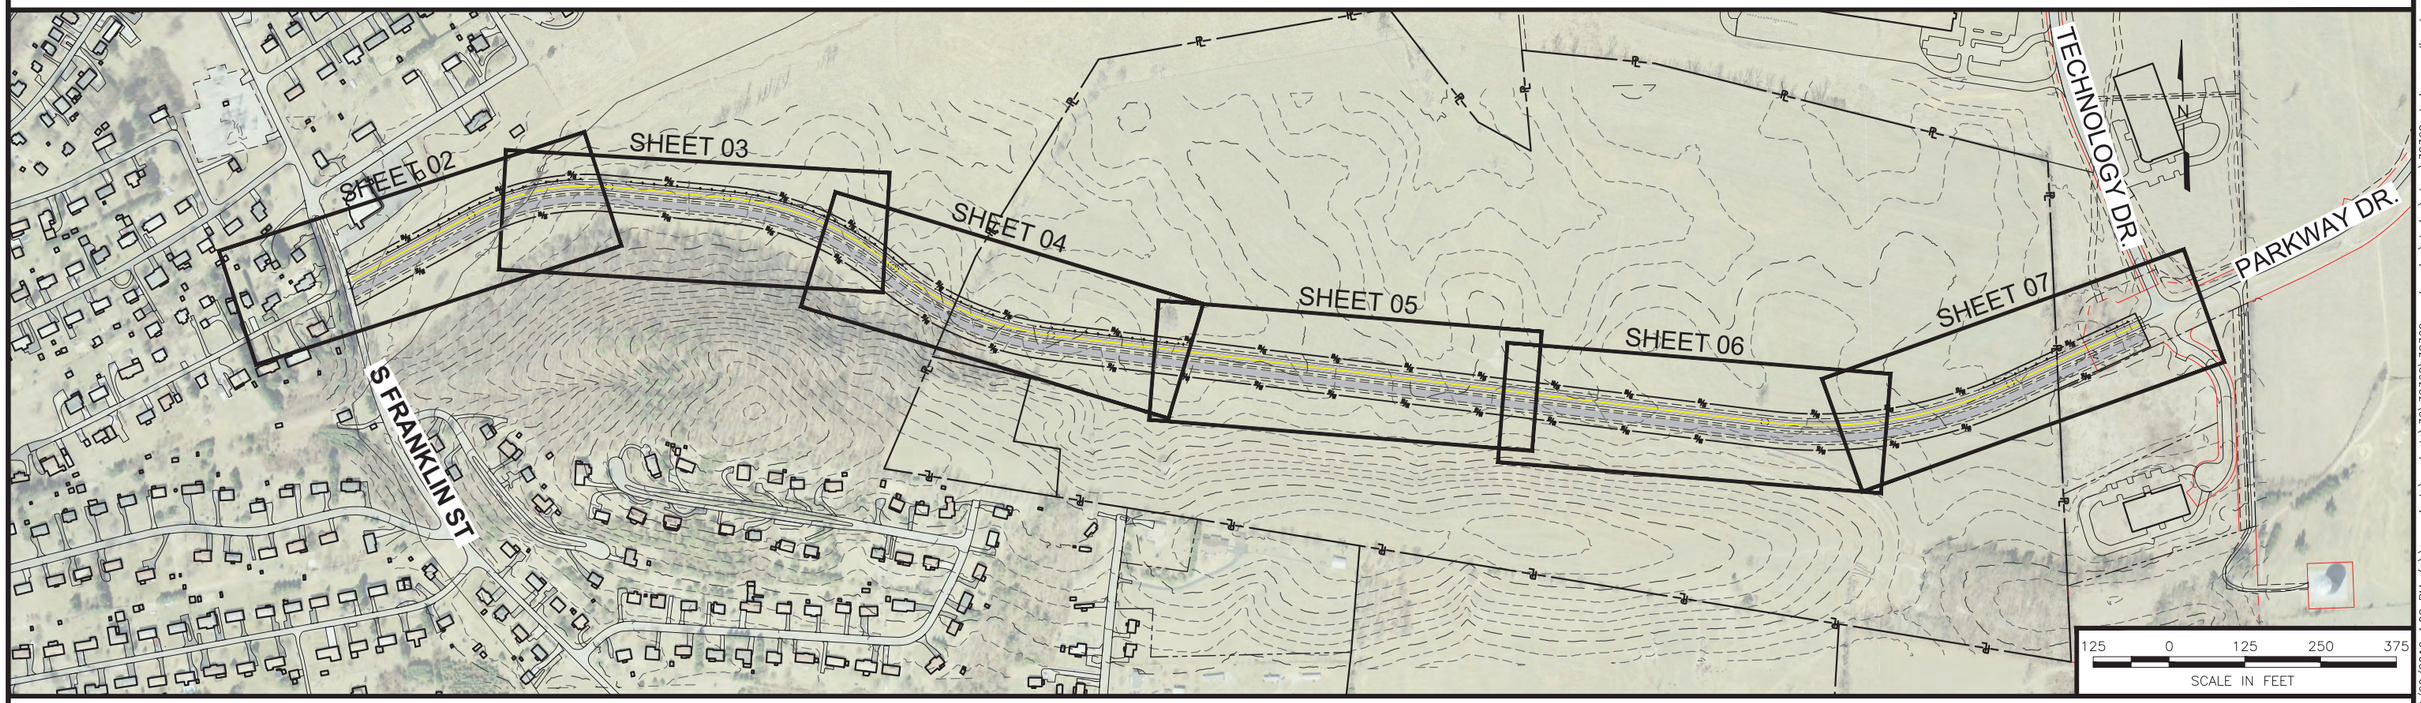

ANDERSON & ASSOCIATES, INC.
Professional Design Services
www.andassoc.com
100 Ardmore St.
Blacksburg, Va. 24060
540-552-5592

DATE	23 SEP 16
DESIGNED:	JMM
DRAWN :	MDA
CHECKED :	
QA / QC :	

REV. #	COMMENTS	DATE

PARKWAY DRIVE EXTENSION
CHRISTIANSBURG, VIRGINIA

LAYOUT SHEET & TYPICAL SECTION

DOCUMENT NO. **32362 – 001**
SHEET **1** OF **7**

Allen, Matthew / 9/29/2016 4:02 PM / \\aaprojects\projects\32\32362\32362_engineering\design\plans\32362_design_grading.dwg

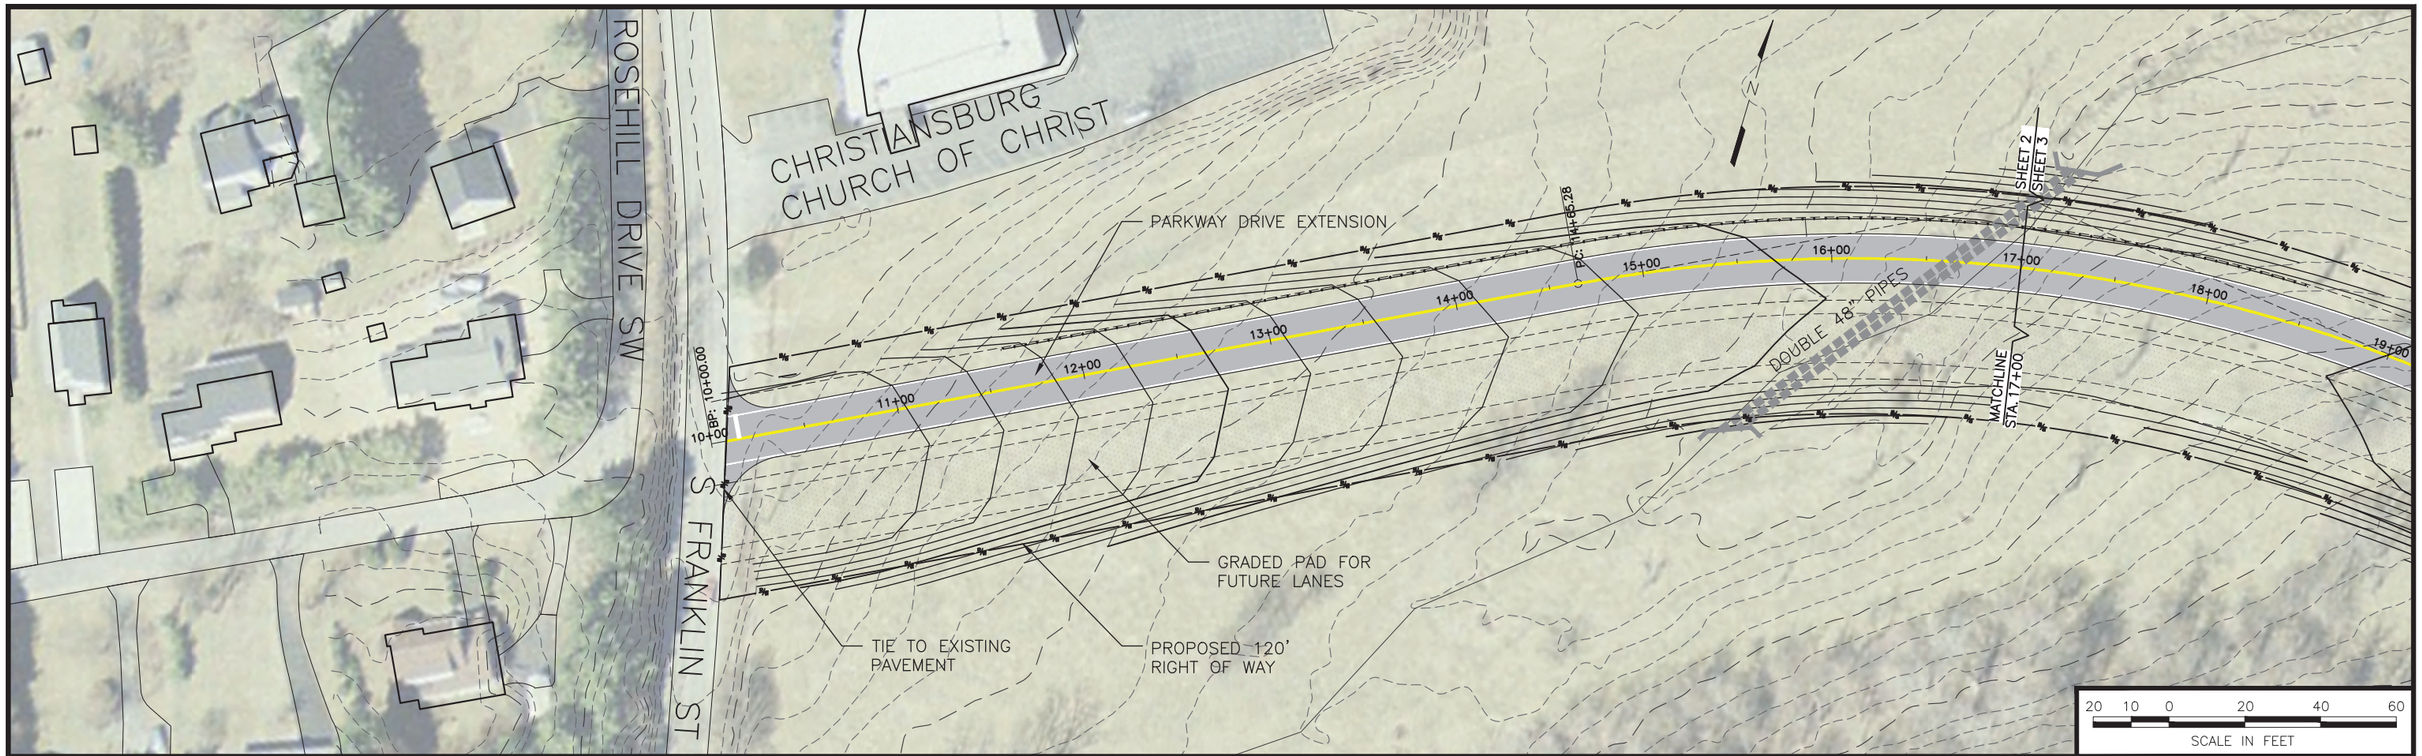

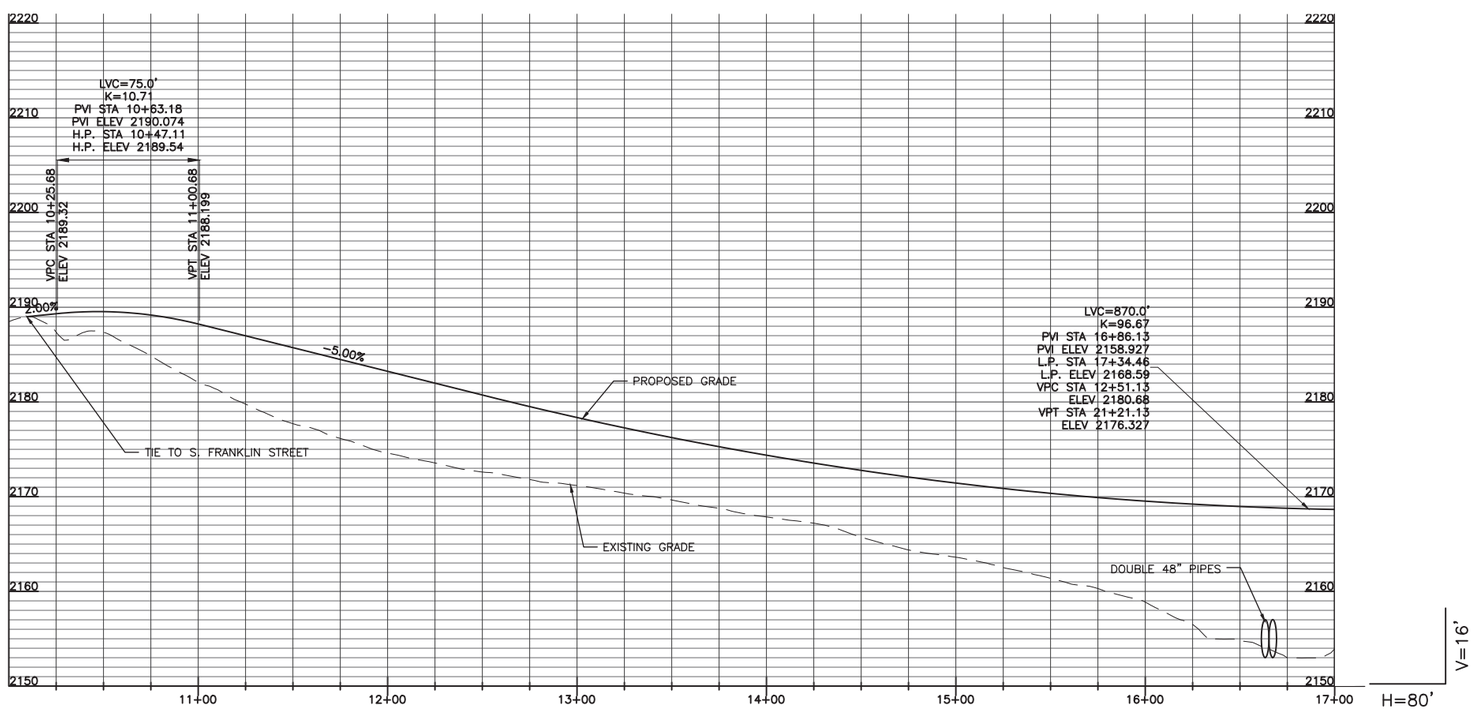

ANDERSON & ASSOCIATES, INC.
Professional Design Services
www.andassoc.com
100 Ardmore St.
Blacksburg, Va. 24060
540-552-5592

DATE	23 SEP 16
DESIGNED:	JMM
DRAWN	MDA
CHECKED	
QA / QC	

REV. #	COMMENTS	DATE

PARKWAY DRIVE EXTENSION
CHRISTIANSBURG, VIRGINIA

ROADWAY PLAN & PROFILE
STA: 10+00 TO 17+00

DOCUMENT NO.
32362 – 002
SHEET **2** OF **7**

Allen, Matthew / 9/28/2016 4:01 PM / \\aaprojects\projects\32\32362\32362_engineering\design\plans\32362_design_grading.dwg

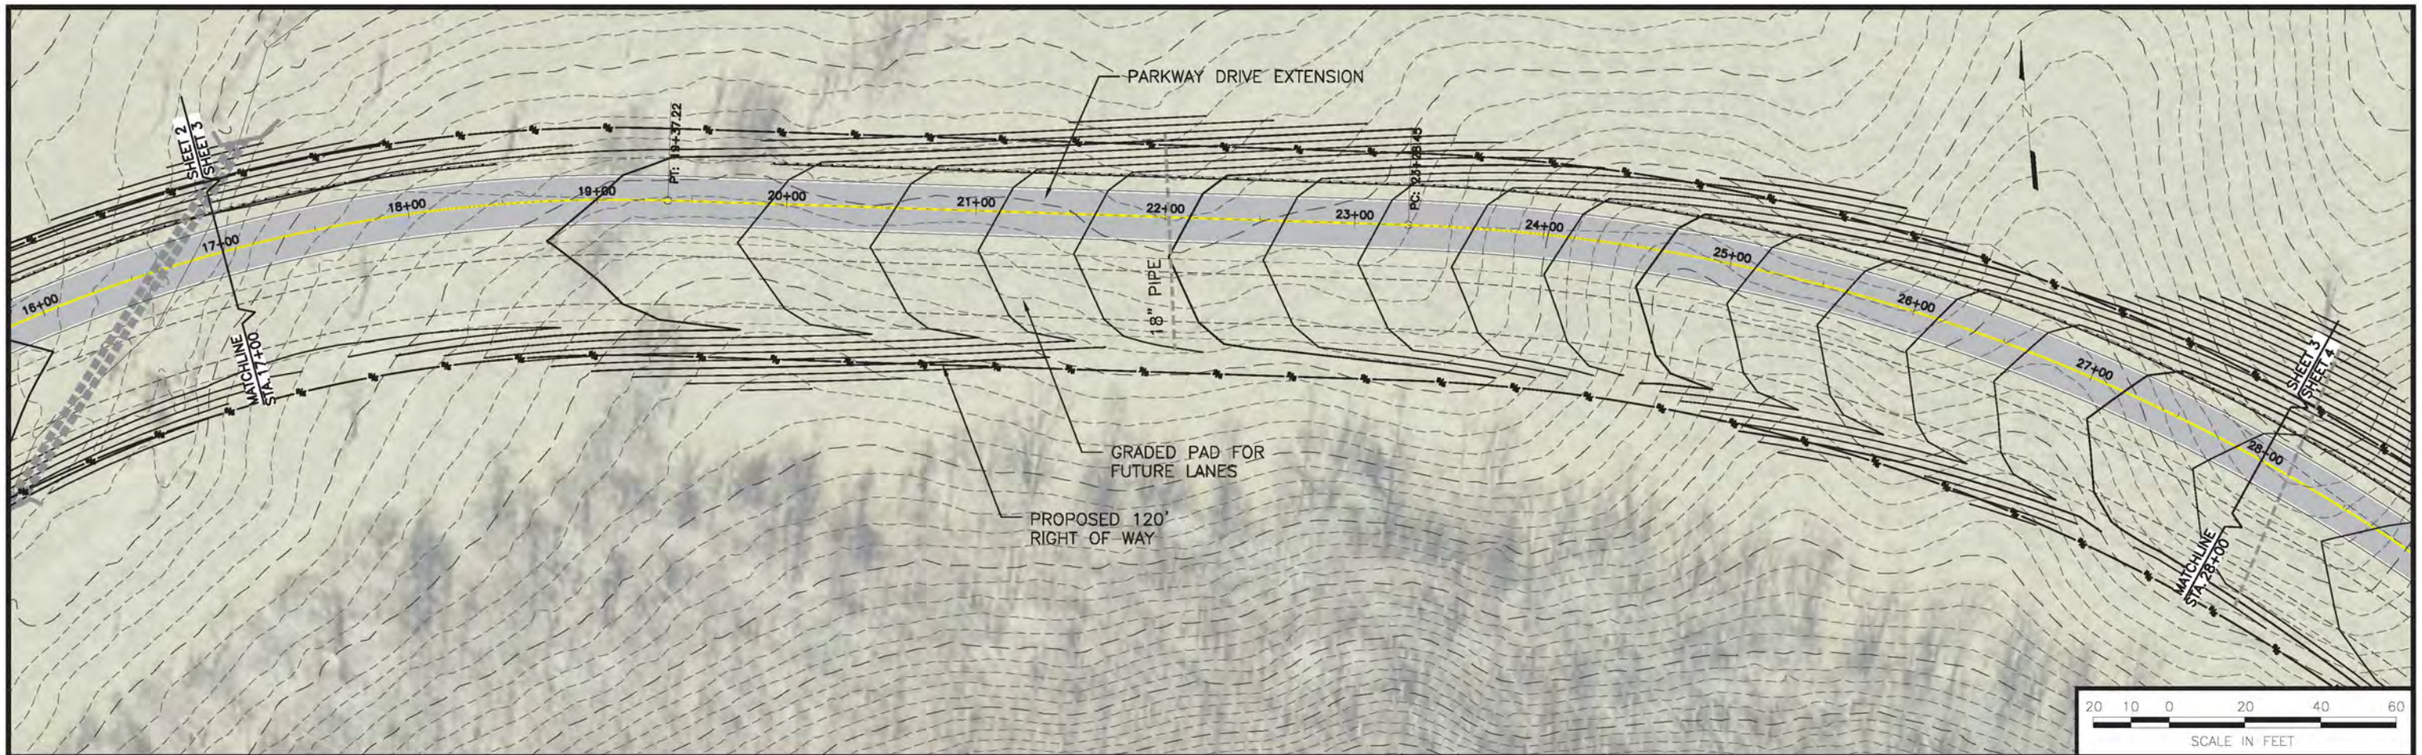

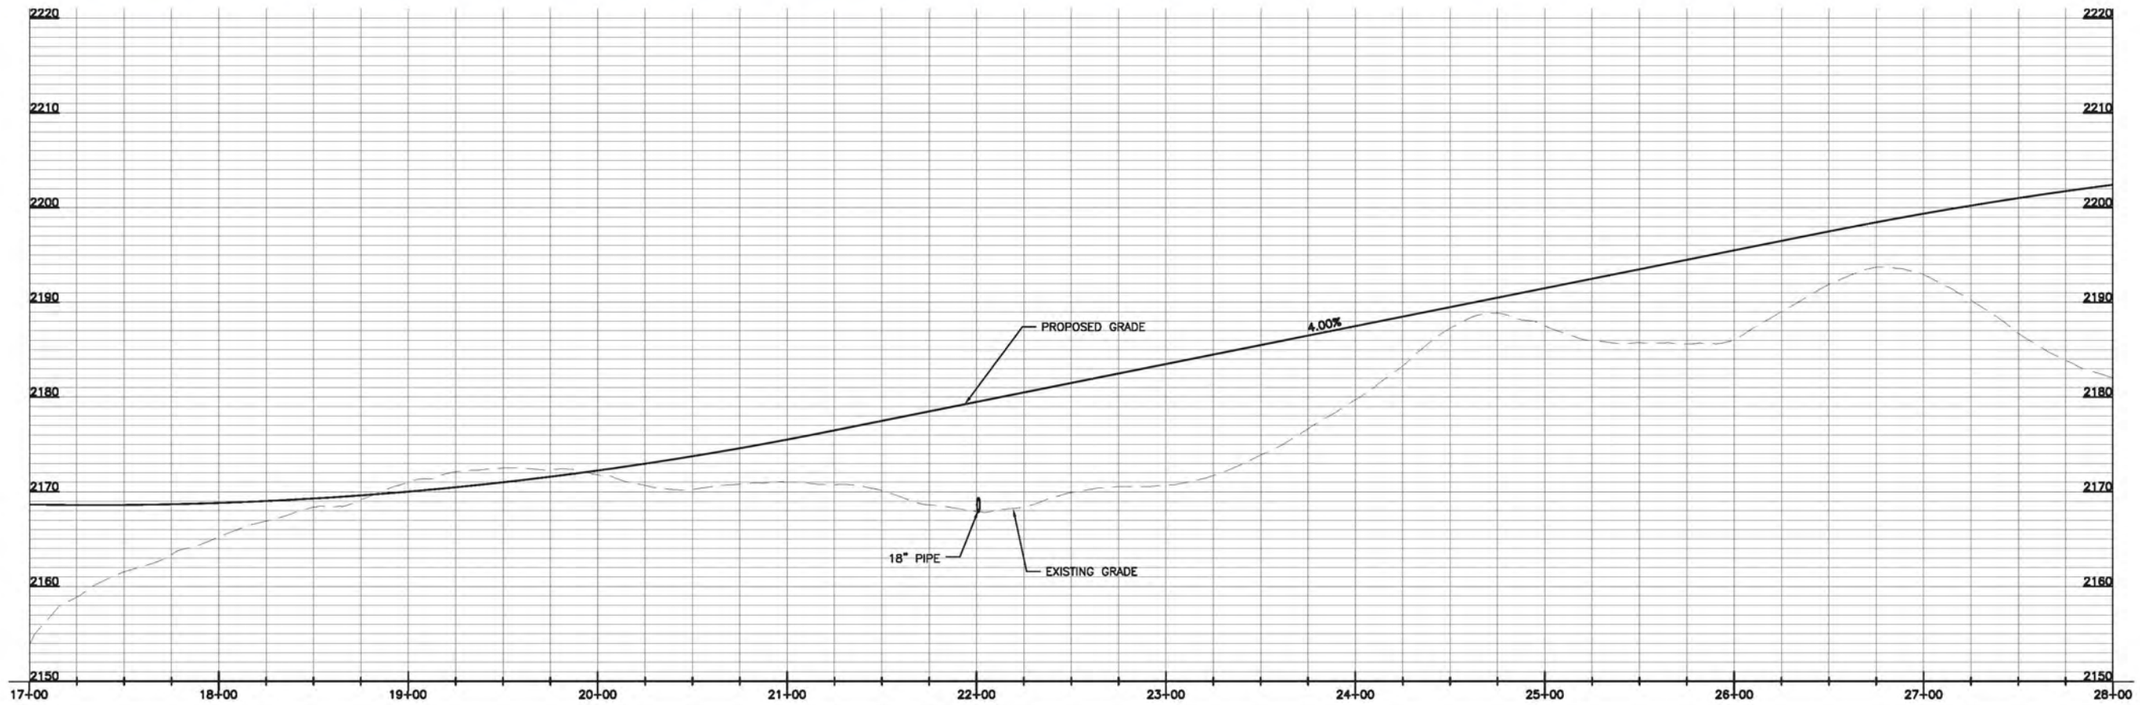

ANDERSON & ASSOCIATES, INC.
Professional Design Services
www.andassoc.com
100 Ardmore St.
Blacksburg, Va. 24060
540-552-5592

DATE	23 SEP 16
DESIGNED:	JMM
DRAWN :	MDA
CHECKED :	
QA / QC :	

REV. #	COMMENTS	DATE

PARKWAY DRIVE EXTENSION
CHRISTIANSBURG, VIRGINIA

GREENWAY PLAN & PROFILE
STA: 17+00 TO 28+00

DOCUMENT NO. 32362 – 003
SHEET 3 OF 7

Allen, Matthew / 9/28/2016 4:01 PM / \\eaprojects\projects\32\32362\32362_engineering\design\plans\32362_design_grading.dwg

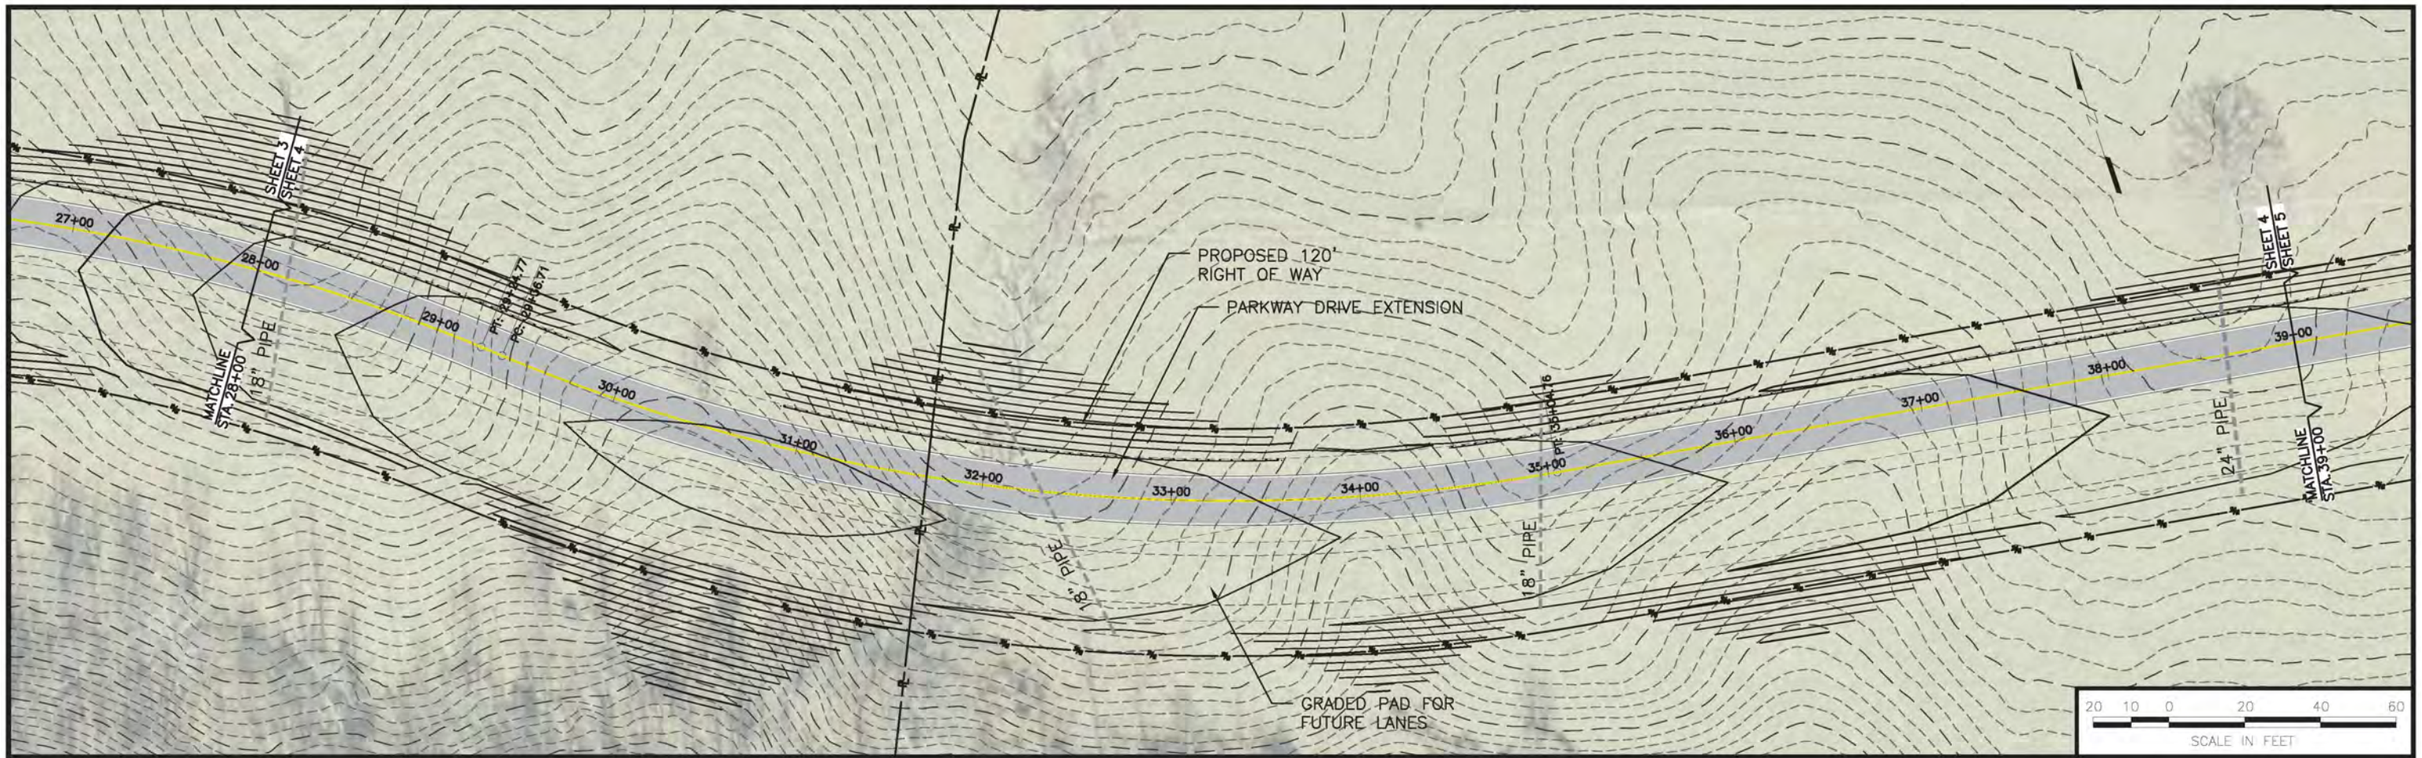

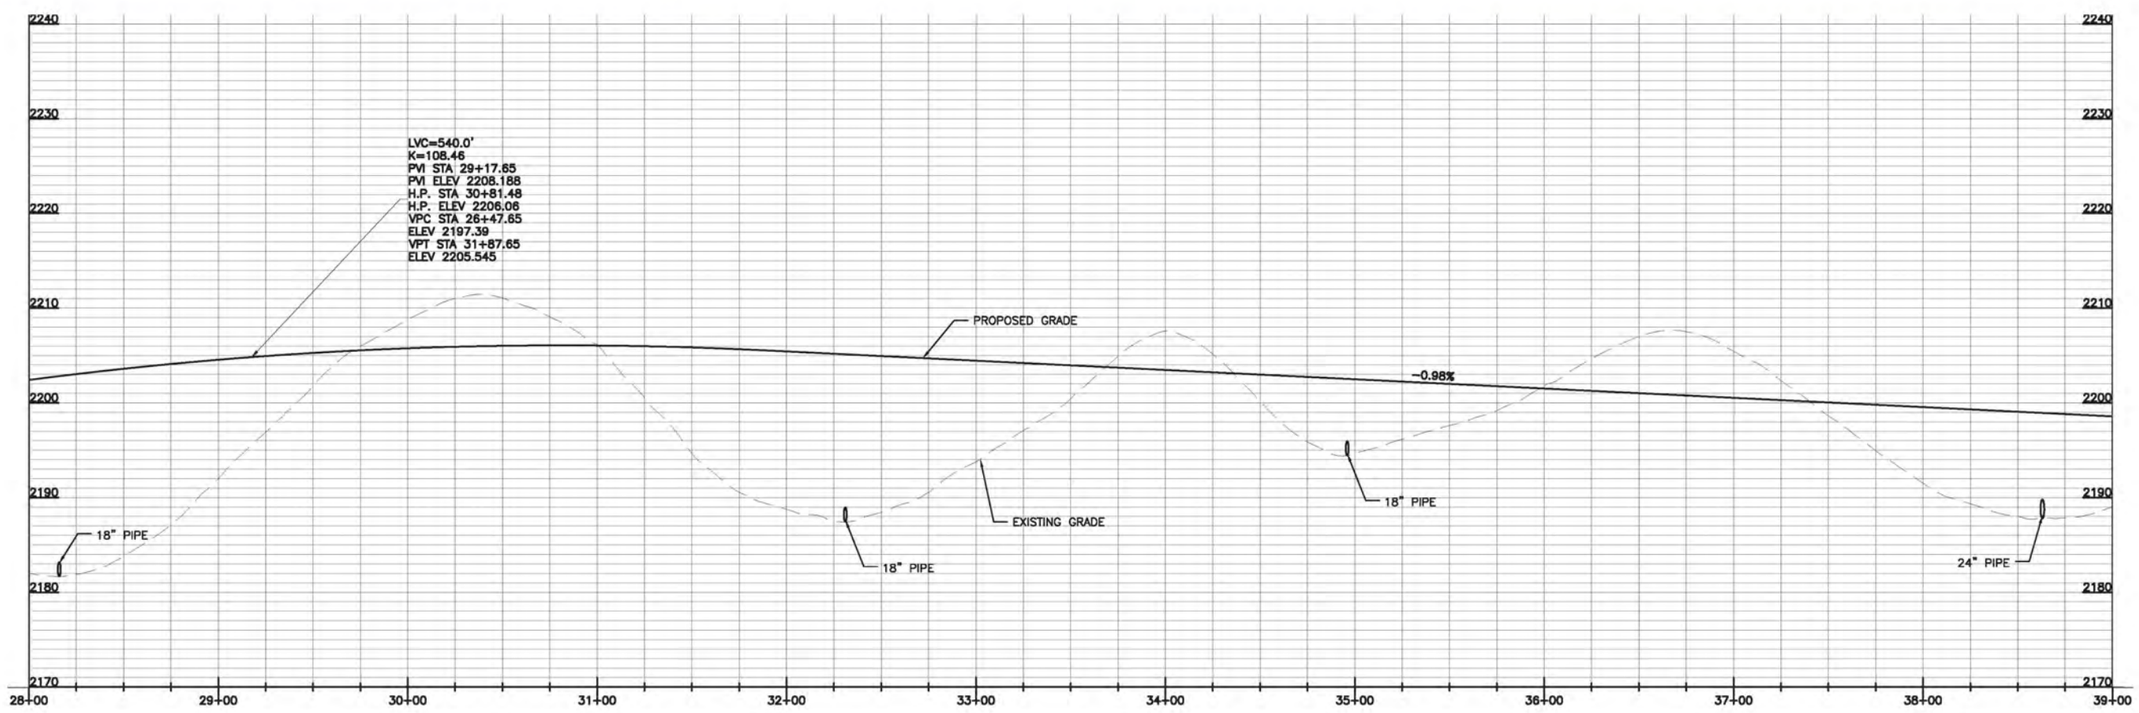

ANDERSON & ASSOCIATES, INC.
Professional Design Services
www.andassoc.com
100 Ardmore St.
Blacksburg, Va. 24060
540-552-5592

DATE	23 SEP 16
DESIGNED:	JMM
DRAWN	MDA
CHECKED	
QA / QC	

REV. #	COMMENTS	DATE

PARKWAY DRIVE EXTENSION
CHRISTIANSBURG, VIRGINIA

GREENWAY PLAN & PROFILE
STA: 28+00 TO 39+00

DOCUMENT NO. 32362 – 004
SHEET 4 OF 7

Allen, Matthew / 9/28/2016 4:01 PM / \\aapprojects\projects\32\32362\32362_engineering\design\plans\32362_design_grading.dwg

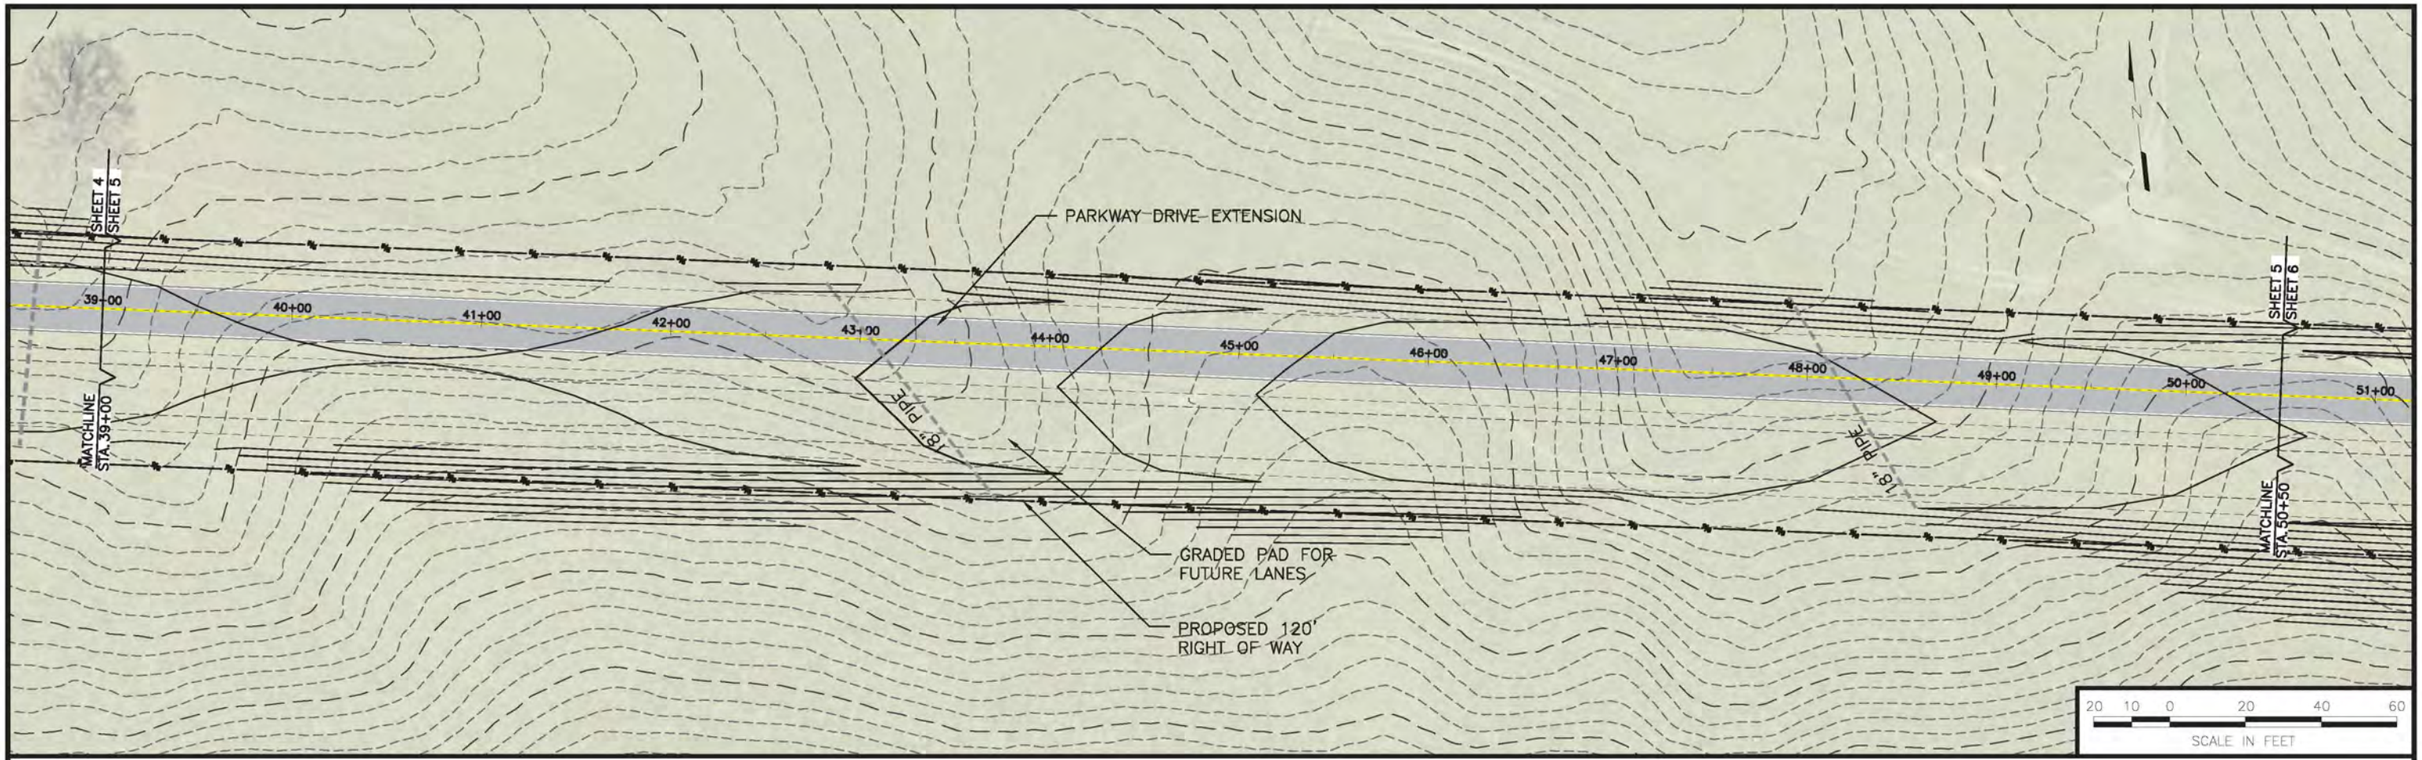

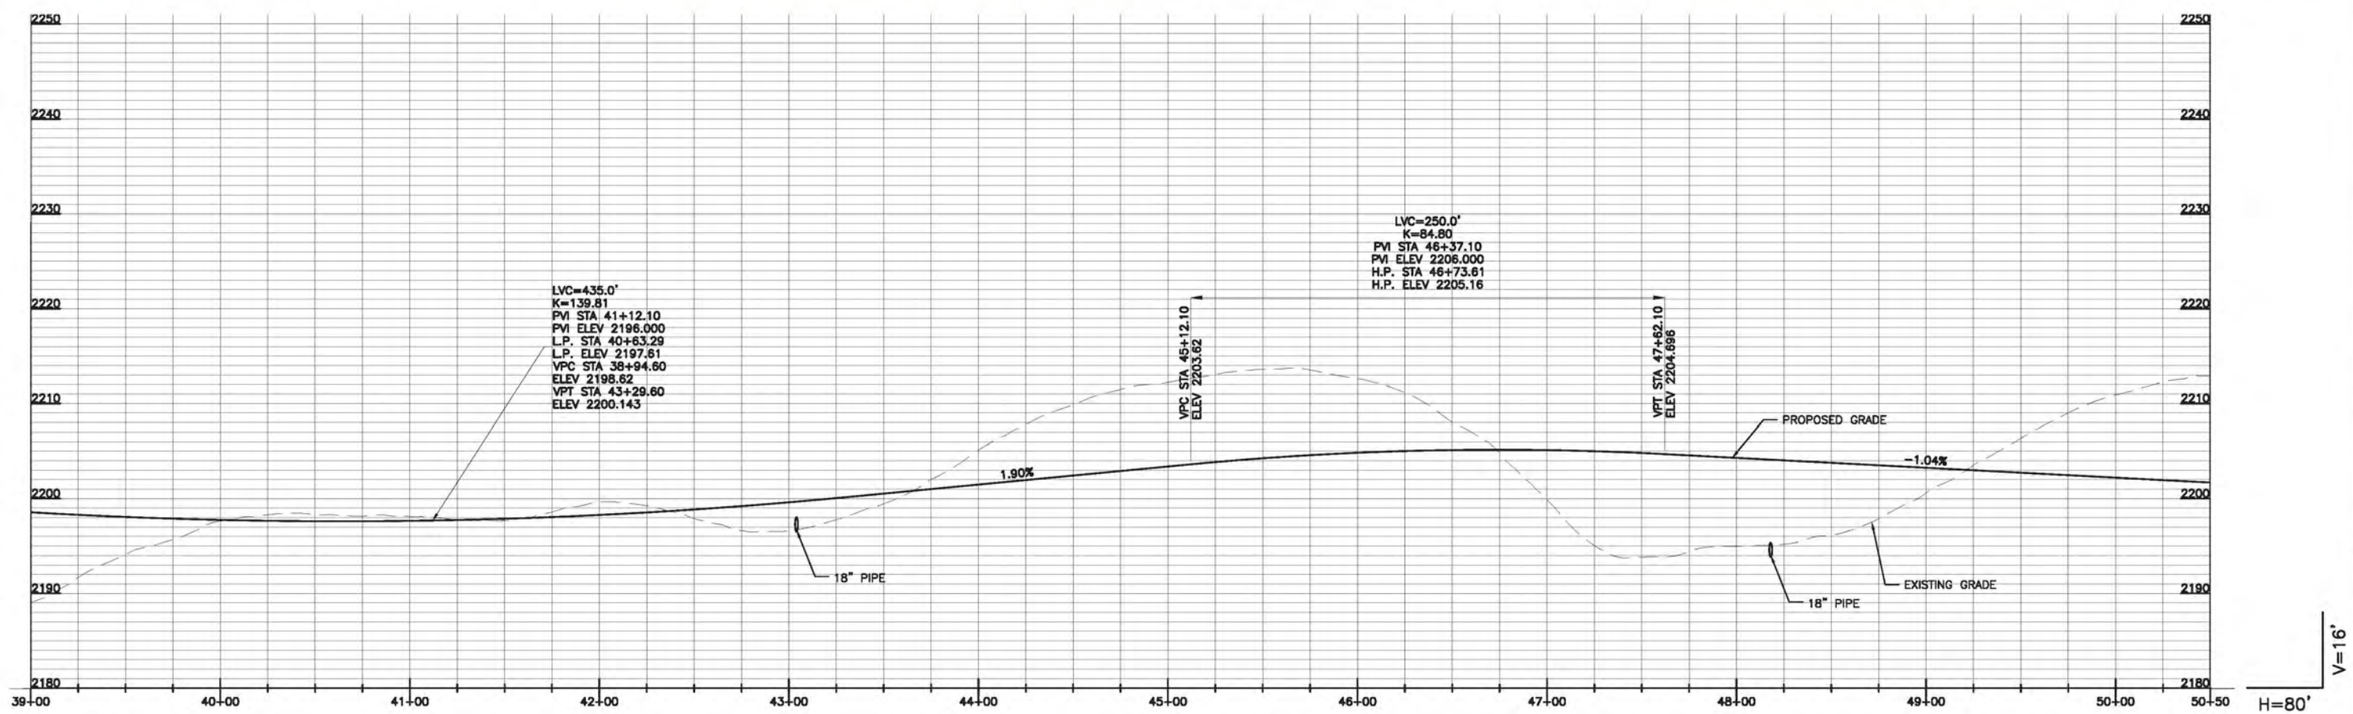

ANDERSON & ASSOCIATES, INC.
Professional Design Services
www.andassoc.com
100 Ardmore St.
Blacksburg, Va. 24060
540-552-5592

DATE : 23 SEP 16
DESIGNED: JMM
DRAWN : MDA
CHECKED :
QA / QC :

REV. #	COMMENTS	DATE

PARKWAY DRIVE EXTENSION
CHRISTIANSBURG, VIRGINIA

GREENWAY PLAN & PROFILE
STA: 39+00 TO 50+50

DOCUMENT NO. 32362 – 05
SHEET 5 OF 7

Allen, Matthew / 9/28/2016 4:01 PM / \\eaprojects\projects\32\32362\32362_engineering\design\plans\32362_design_grading.dwg

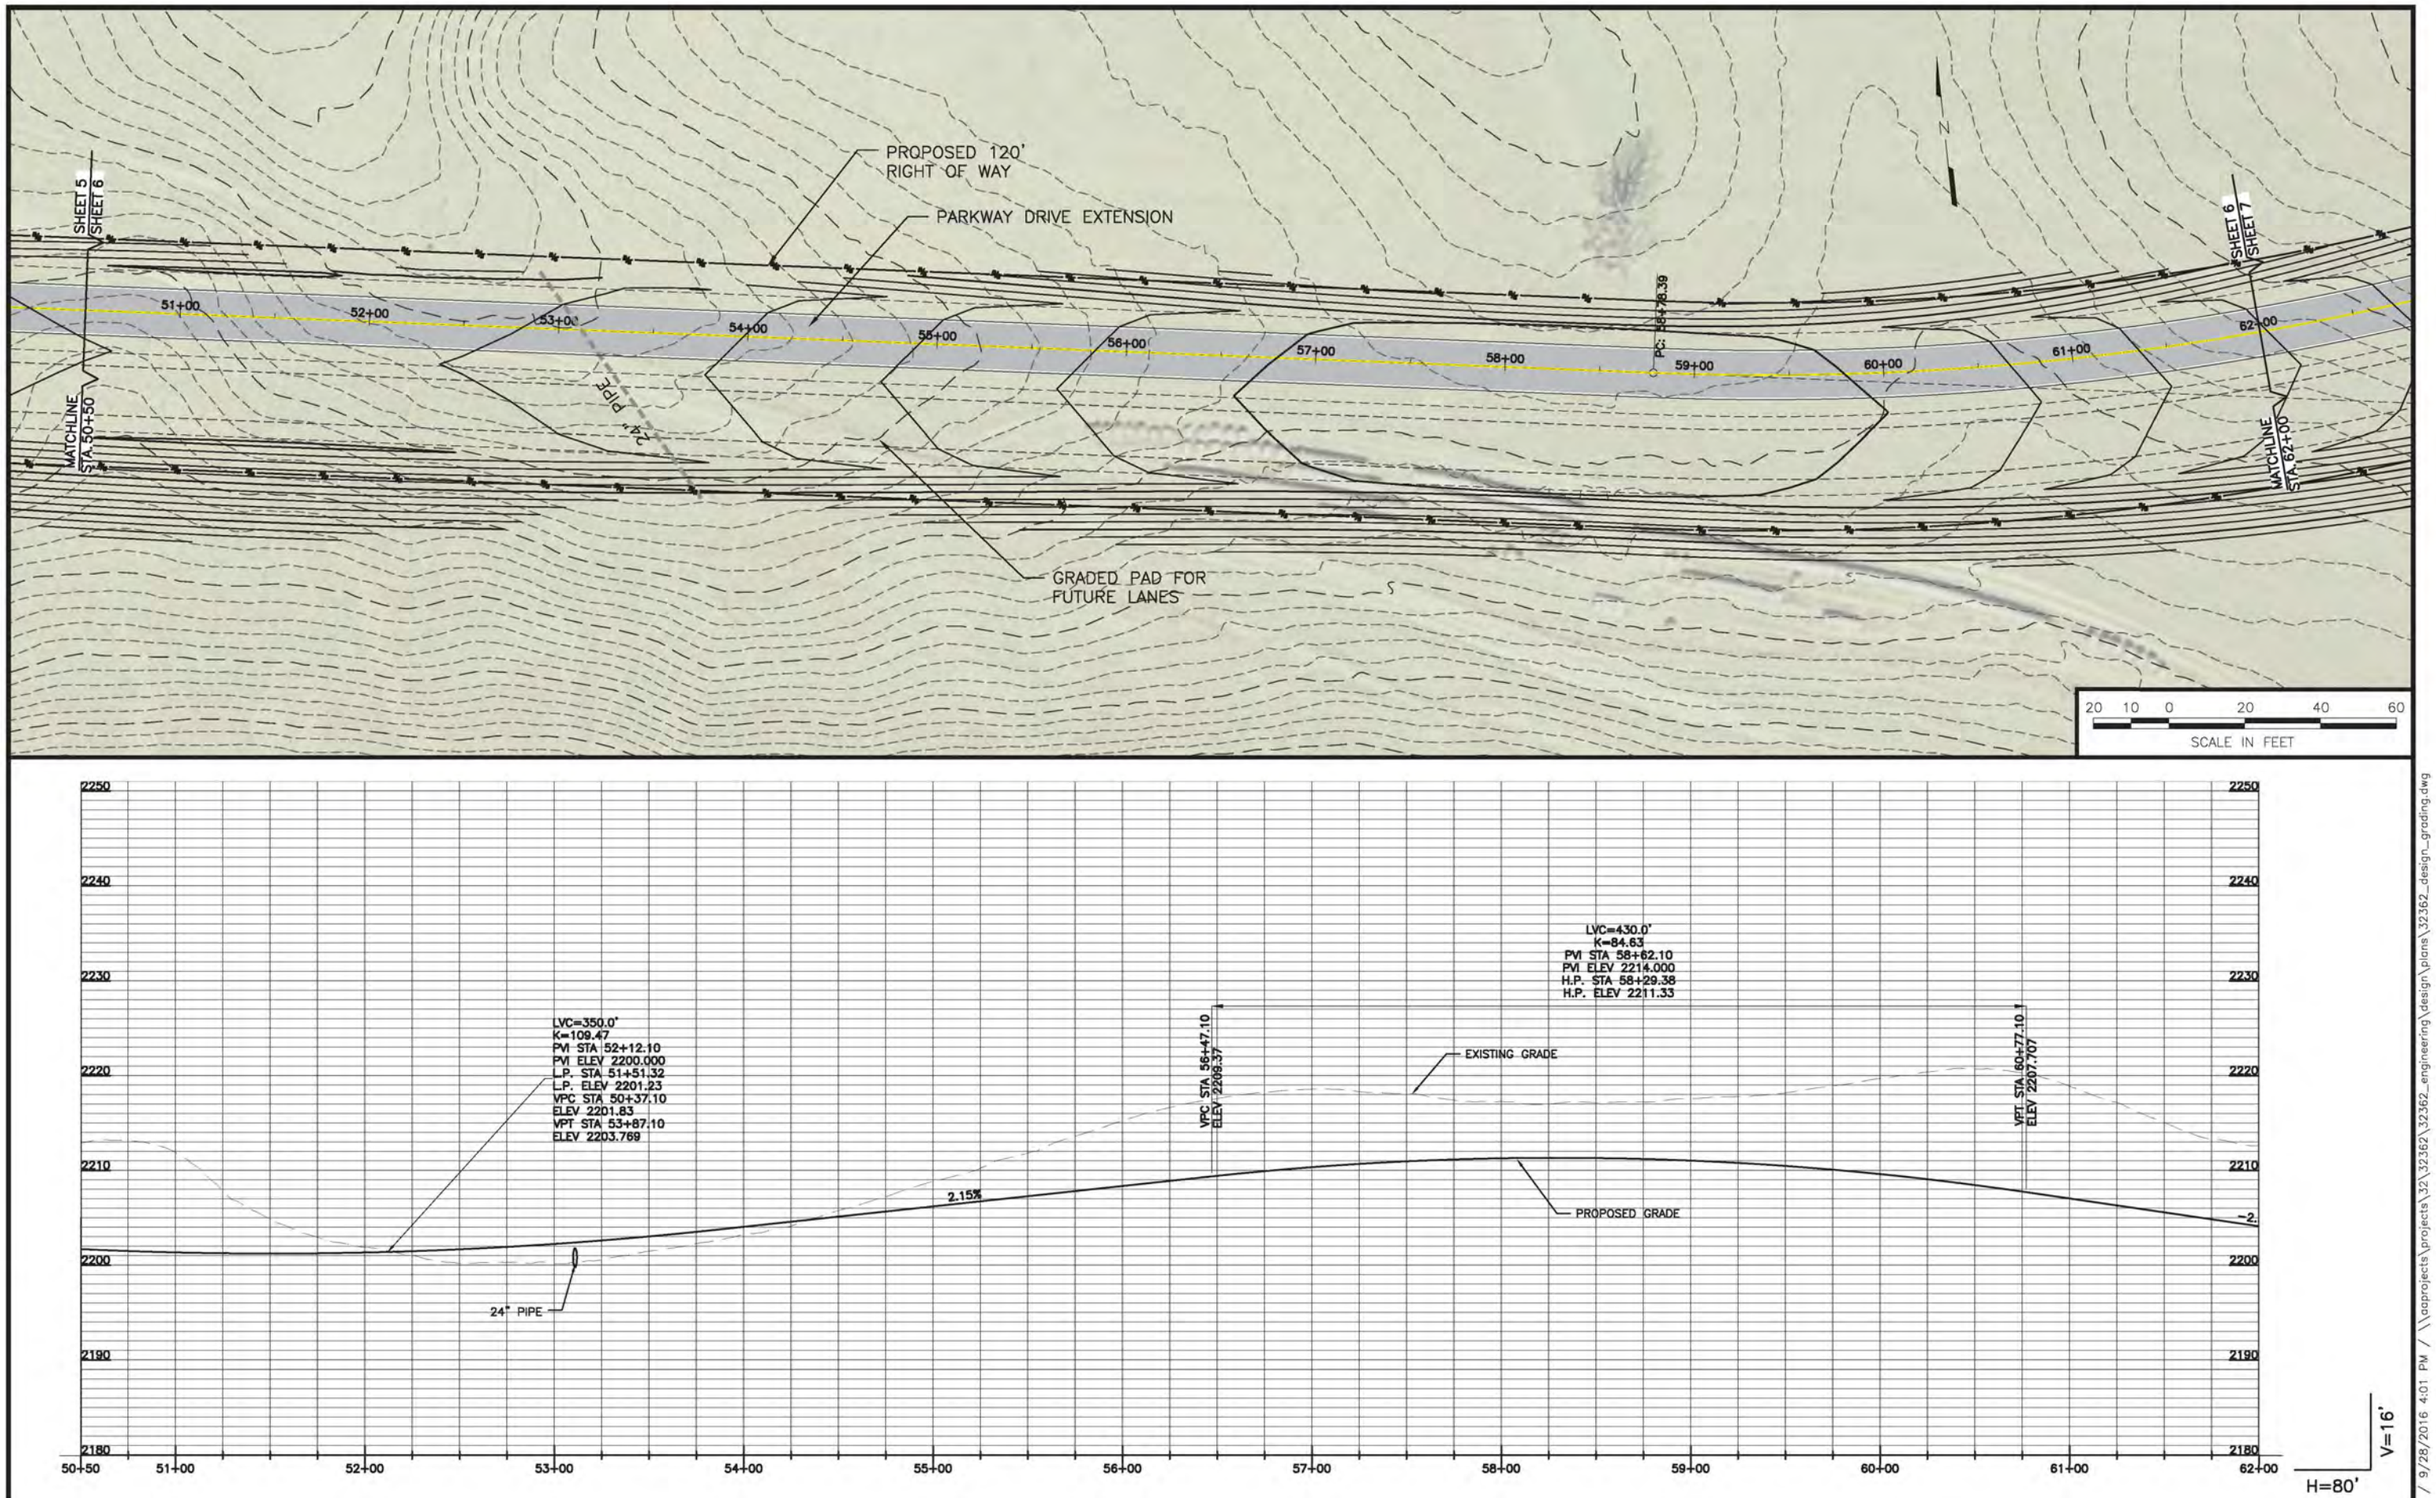

ANDERSON & ASSOCIATES, INC.
Professional Design Services
www.andassoc.com
100 Ardmore St.
Blacksburg, Va. 24060
540-552-5592

DATE	: 23 SEP 16
DESIGNED:	JMM
DRAWN	: MDA
CHECKED	:
QA / QC	:

REV. #	COMMENTS	DATE

PARKWAY DRIVE EXTENSION
CHRISTIANSBURG, VIRGINIA

GREENWAY PLAN & PROFILE
STA: 50+50 TO 62+00

DOCUMENT NO.
32362 – 006

SHEET 6 OF 7

Allen, Matthew / 9/28/2016 4:01 PM / \\aaprojects\projects\32\32362\32362_engineering\design\plans\32362_design_grading.dwg

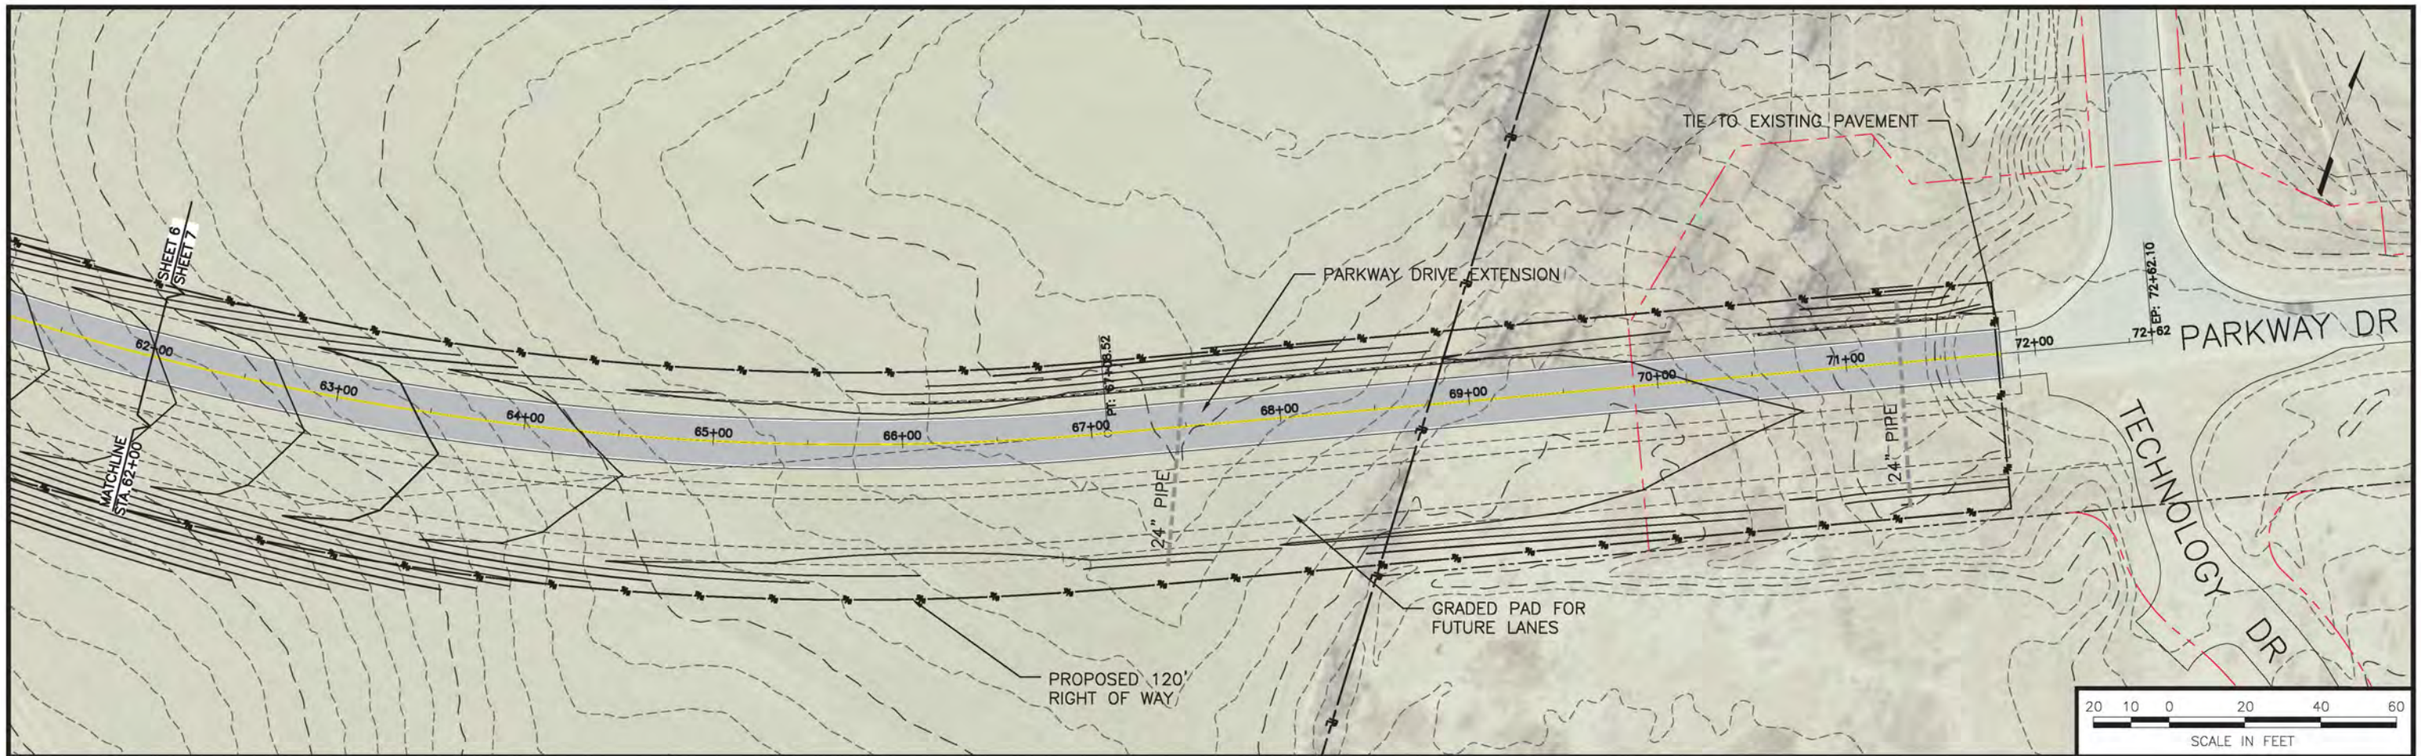

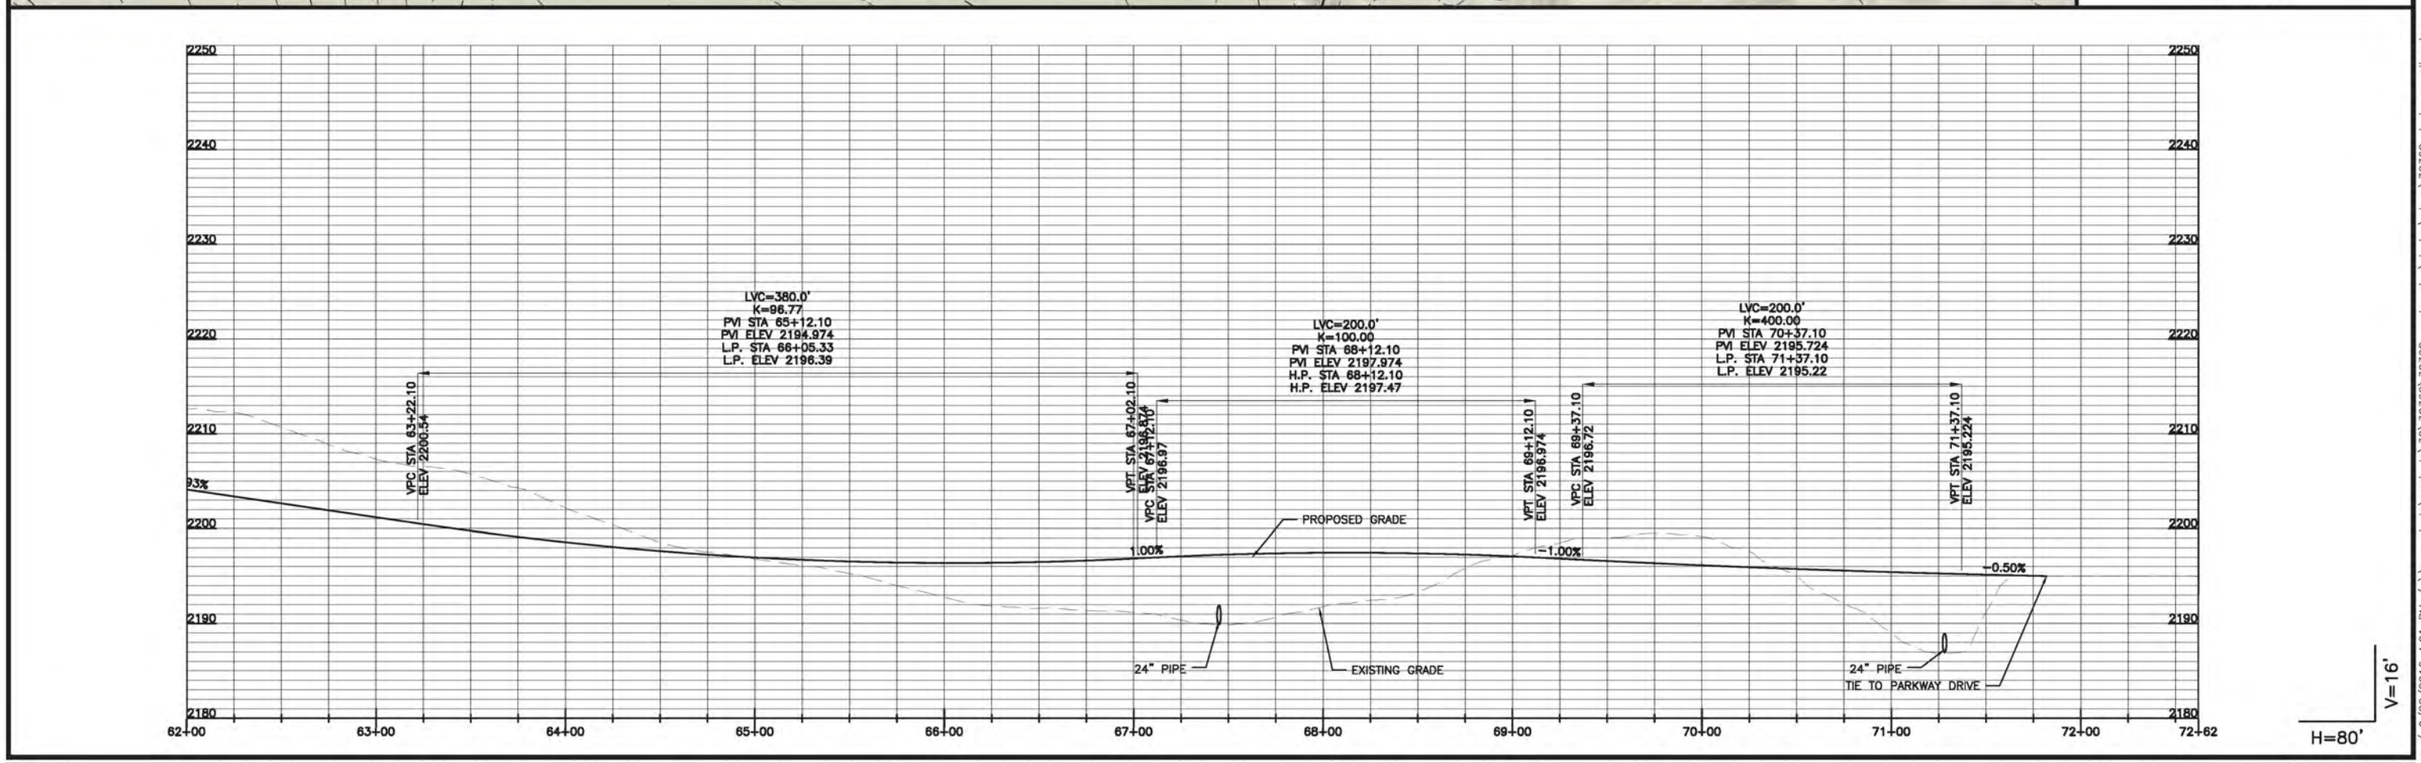

ANDERSON & ASSOCIATES, INC.
Professional Design Services
www.andassoc.com
100 Ardmore St.
Blacksburg, Va. 24060
540-552-5592

DATE	23 SEP 16
DESIGNED:	JMM
DRAWN	MDA
CHECKED	
QA / QC	

REV. #	COMMENTS	DATE

PARKWAY DRIVE EXTENSION
CHRISTIANSBURG, VIRGINIA

GREENWAY PLAN & PROFILE
STA: 62+00 TO 72+62

DOCUMENT NO.
32362 – 007

SHEET 7 OF 7

Allen, Matthew / 9/28/2016 4:01 PM / \\aaprojects\projects\32\32362\32362_engineering\design\plans\32362_design_grading.dwg