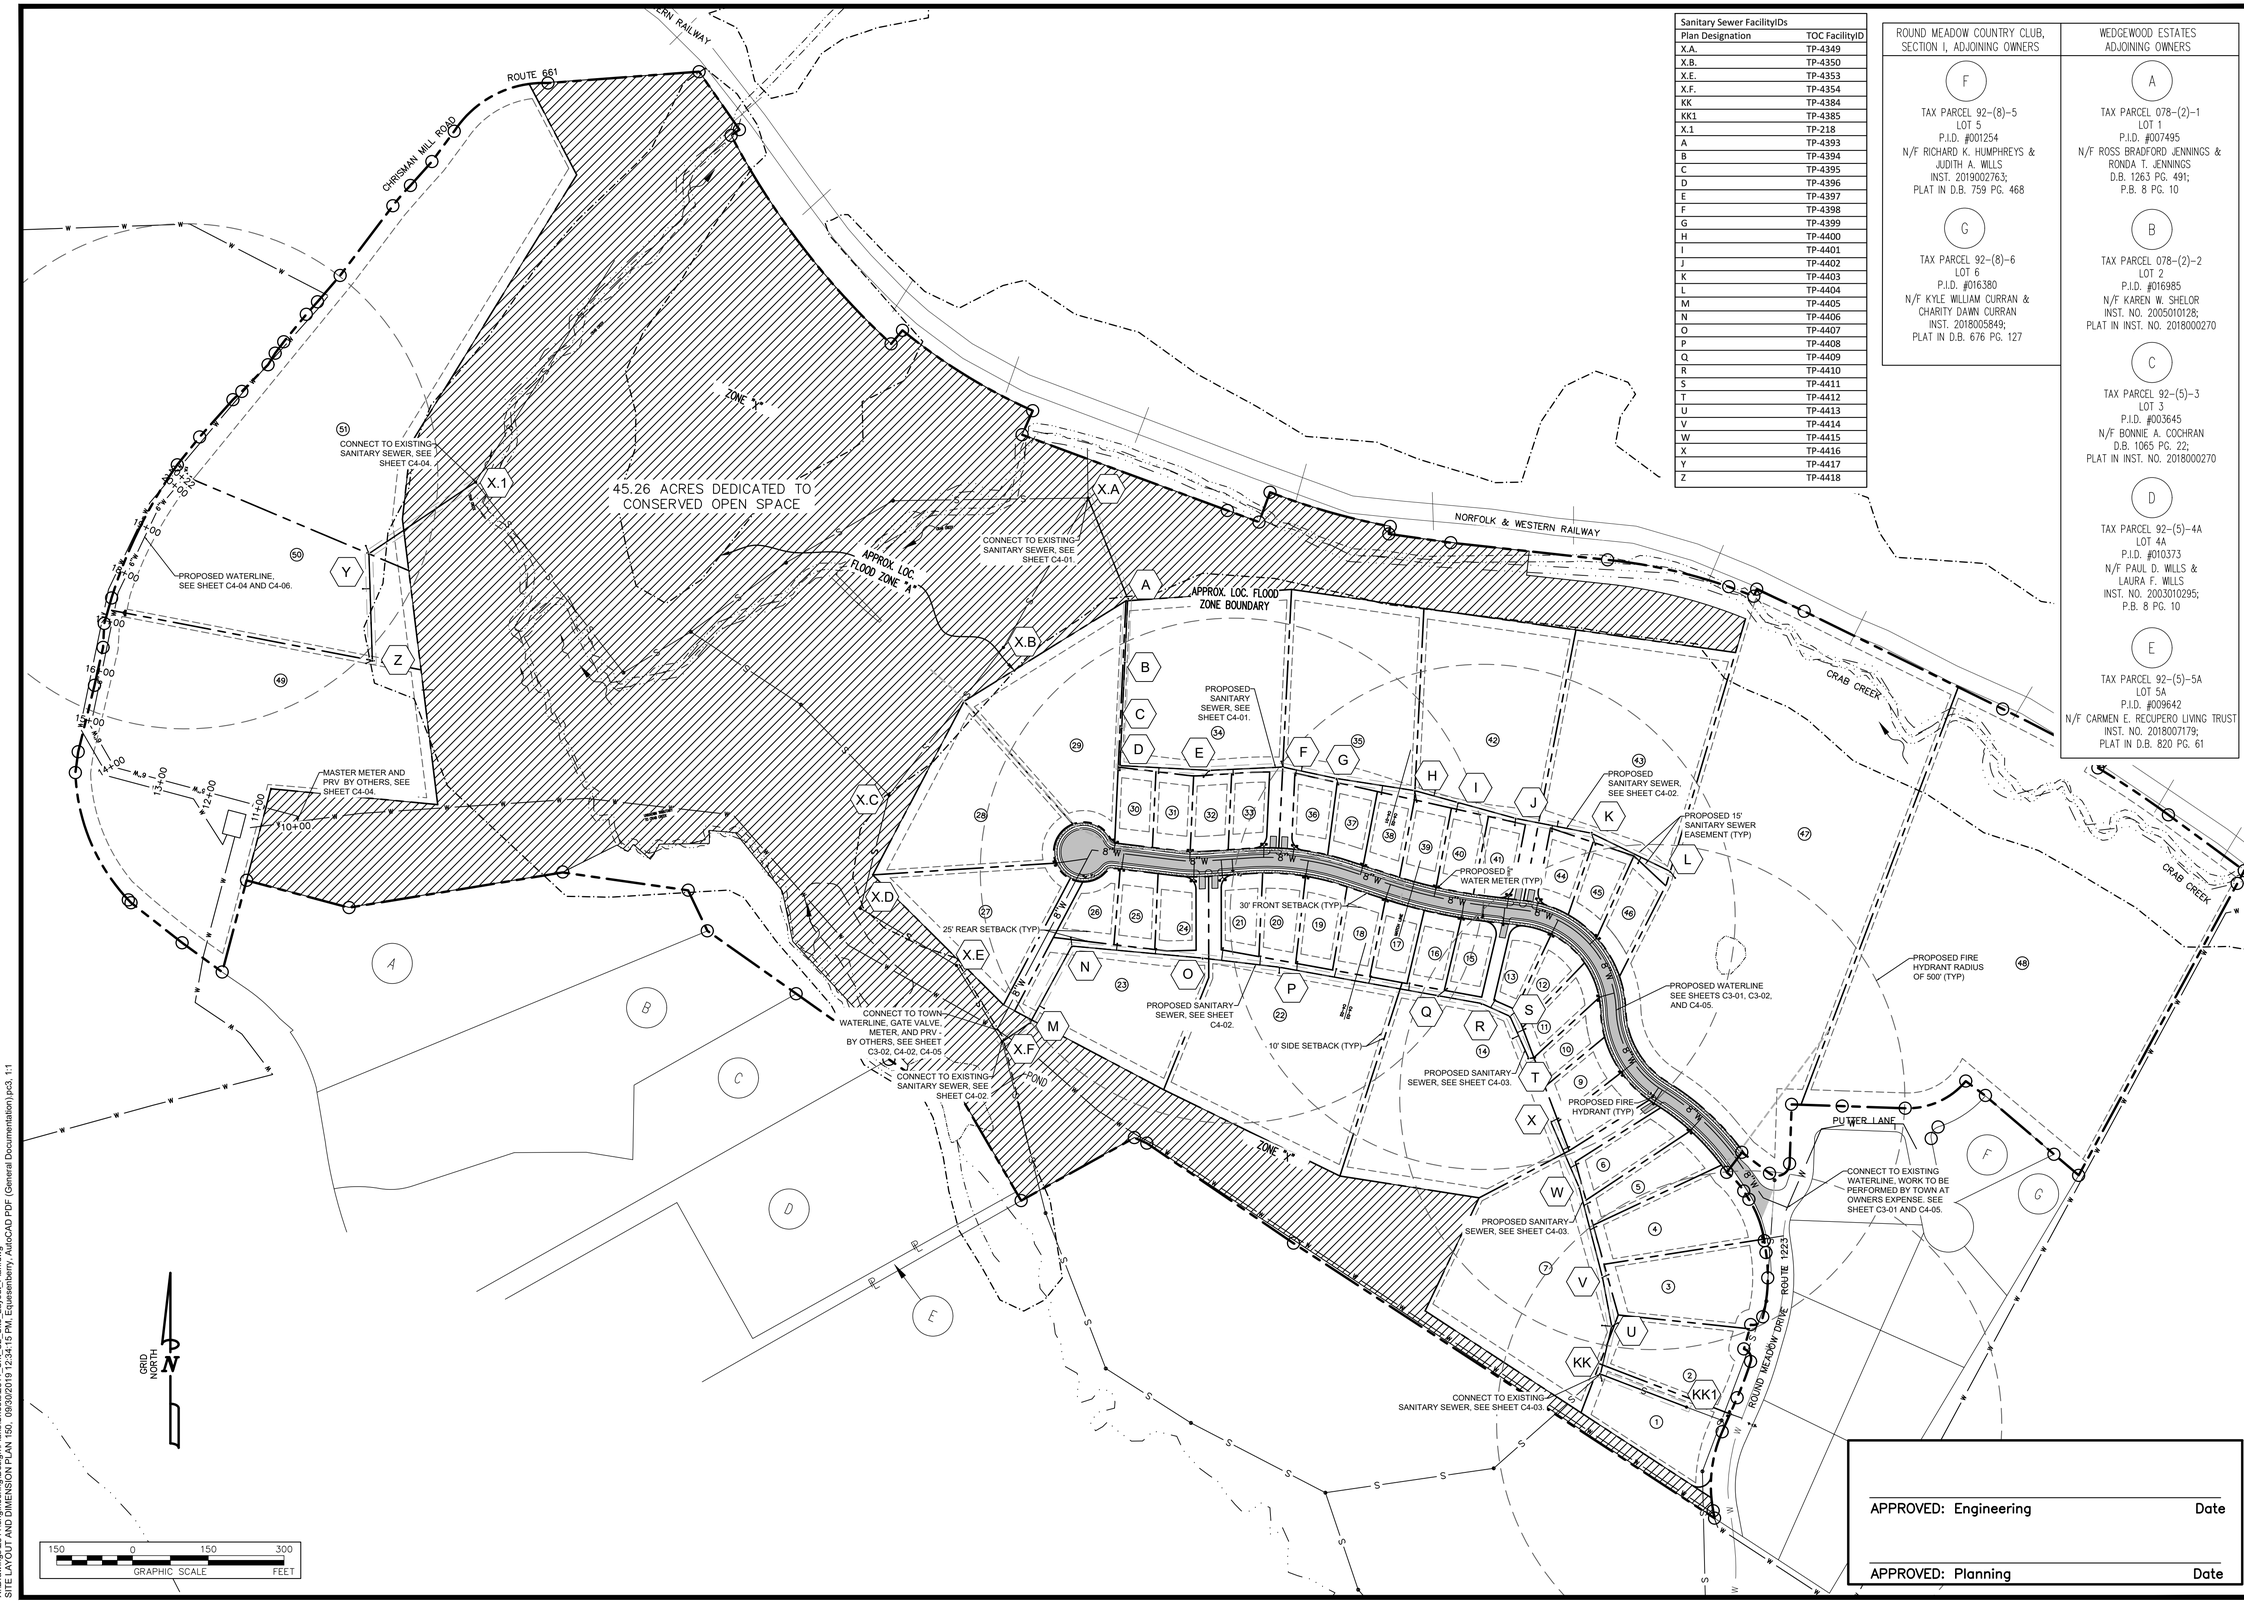

Sanitary Sewer FacilityIDs	
Plan Designation	TOC FacilityID
X.A.	TP-4349
X.B.	TP-4350
X.E.	TP-4353
X.F.	TP-4354
KK	TP-4384
KK1	TP-4385
X.1	TP-218
A	TP-4393
B	TP-4394
C	TP-4395
D	TP-4396
E	TP-4397
F	TP-4398
G	TP-4399
H	TP-4400
I	TP-4401
J	TP-4402
K	TP-4403
L	TP-4404
M	TP-4405
N	TP-4406
O	TP-4407
P	TP-4408
Q	TP-4409
R	TP-4410
S	TP-4411
T	TP-4412
U	TP-4413
V	TP-4414
W	TP-4415
X	TP-4416
Y	TP-4417
Z	TP-4418

ROUND MEADOW COUNTRY CLUB, SECTION I, ADJOINING OWNERS	WEDGEWOOD ESTATES ADJOINING OWNERS
F TAX PARCEL 92-(8)-5 LOT 5 P.I.D. #001254 N/F RICHARD K. HUMPHREYS & JUDITH A. WILLS INST. 2019002763; PLAT IN D.B. 759 PG. 468	A TAX PARCEL 078-(2)-1 LOT 1 P.I.D. #007495 N/F ROSS BRADFORD JENNINGS & RONDA T. JENNINGS D.B. 1263 PG. 491; P.B. 8 PG. 10
G TAX PARCEL 92-(8)-6 LOT 6 P.I.D. #016380 N/F KYLE WILLIAM CURRAN & CHARITY DAWN CURRAN INST. 2018005849; PLAT IN D.B. 676 PG. 127	B TAX PARCEL 078-(2)-2 LOT 2 P.I.D. #016985 N/F KAREN W. SHELOR INST. NO. 2005010128; PLAT IN INST. NO. 2018000270
	C TAX PARCEL 92-(5)-3 LOT 3 P.I.D. #003645 N/F BONNIE A. COCHRAN D.B. 1065 PG. 22; PLAT IN INST. NO. 2018000270
	D TAX PARCEL 92-(5)-4A LOT 4A P.I.D. #010373 N/F PAUL D. WILLS & LAURA F. WILLS INST. NO. 2003010295; P.B. 8 PG. 10
	E TAX PARCEL 92-(5)-5A LOT 5A P.I.D. #009642 N/F CARMEN E. RECUPERO LIVING TRUST INST. NO. 2018007179; PLAT IN D.B. 820 PG. 61

APPROVED: Engineering Date

APPROVED: Planning Date

GAY AND NEEL, INC.
ENGINEERING ◆ LAND PLANNING ◆ SURVEYING
1260 Radford Street
Christiansburg, Virginia 24073
Phone: (540) 381-6011
Fax: (540) 381-2773
Email: info@gayandneel.com
Web: www.gayandneel.com

The drawing, design, and digital files relating to this project are the property of Gay and Neel, Inc. The reproduction, copying, or other use of this drawing without GNI's written consent is prohibited.

THE RESERVE AT ROUND MEADOWS

CHRISTIANSBURG, VIRGINIA

COMMONWEALTH OF VIRGINIA
MICHAEL G. GAY
Lic. No. 17560
PROFESSIONAL ENGINEER

REVISIONS

NO.	COMMENTS	DATE

PROJECT TEAM

PIC	JOHN T. NEEL, PE
PM	MICHAEL G. GAY, PE
DESIGN	BAP, EMQ, ESD, ZJM

ISSUE DATE
10/01/2019

GNI JOB NO.
2811.0

SHEET TITLE
SITE LAYOUT PLAN

SHEET NUMBER
C2-01

X:\Drawings\2811\engineering\Design\Plans\Sheets\2811_Sht_C2_Site_Layout_Plan.dwg
SITE LAYOUT AND DIMENSION PLAN 150, 09/30/2019 12:34:15 PM, Equesenberry, AutoCAD PDF (General Documentation).pc3, 1:1