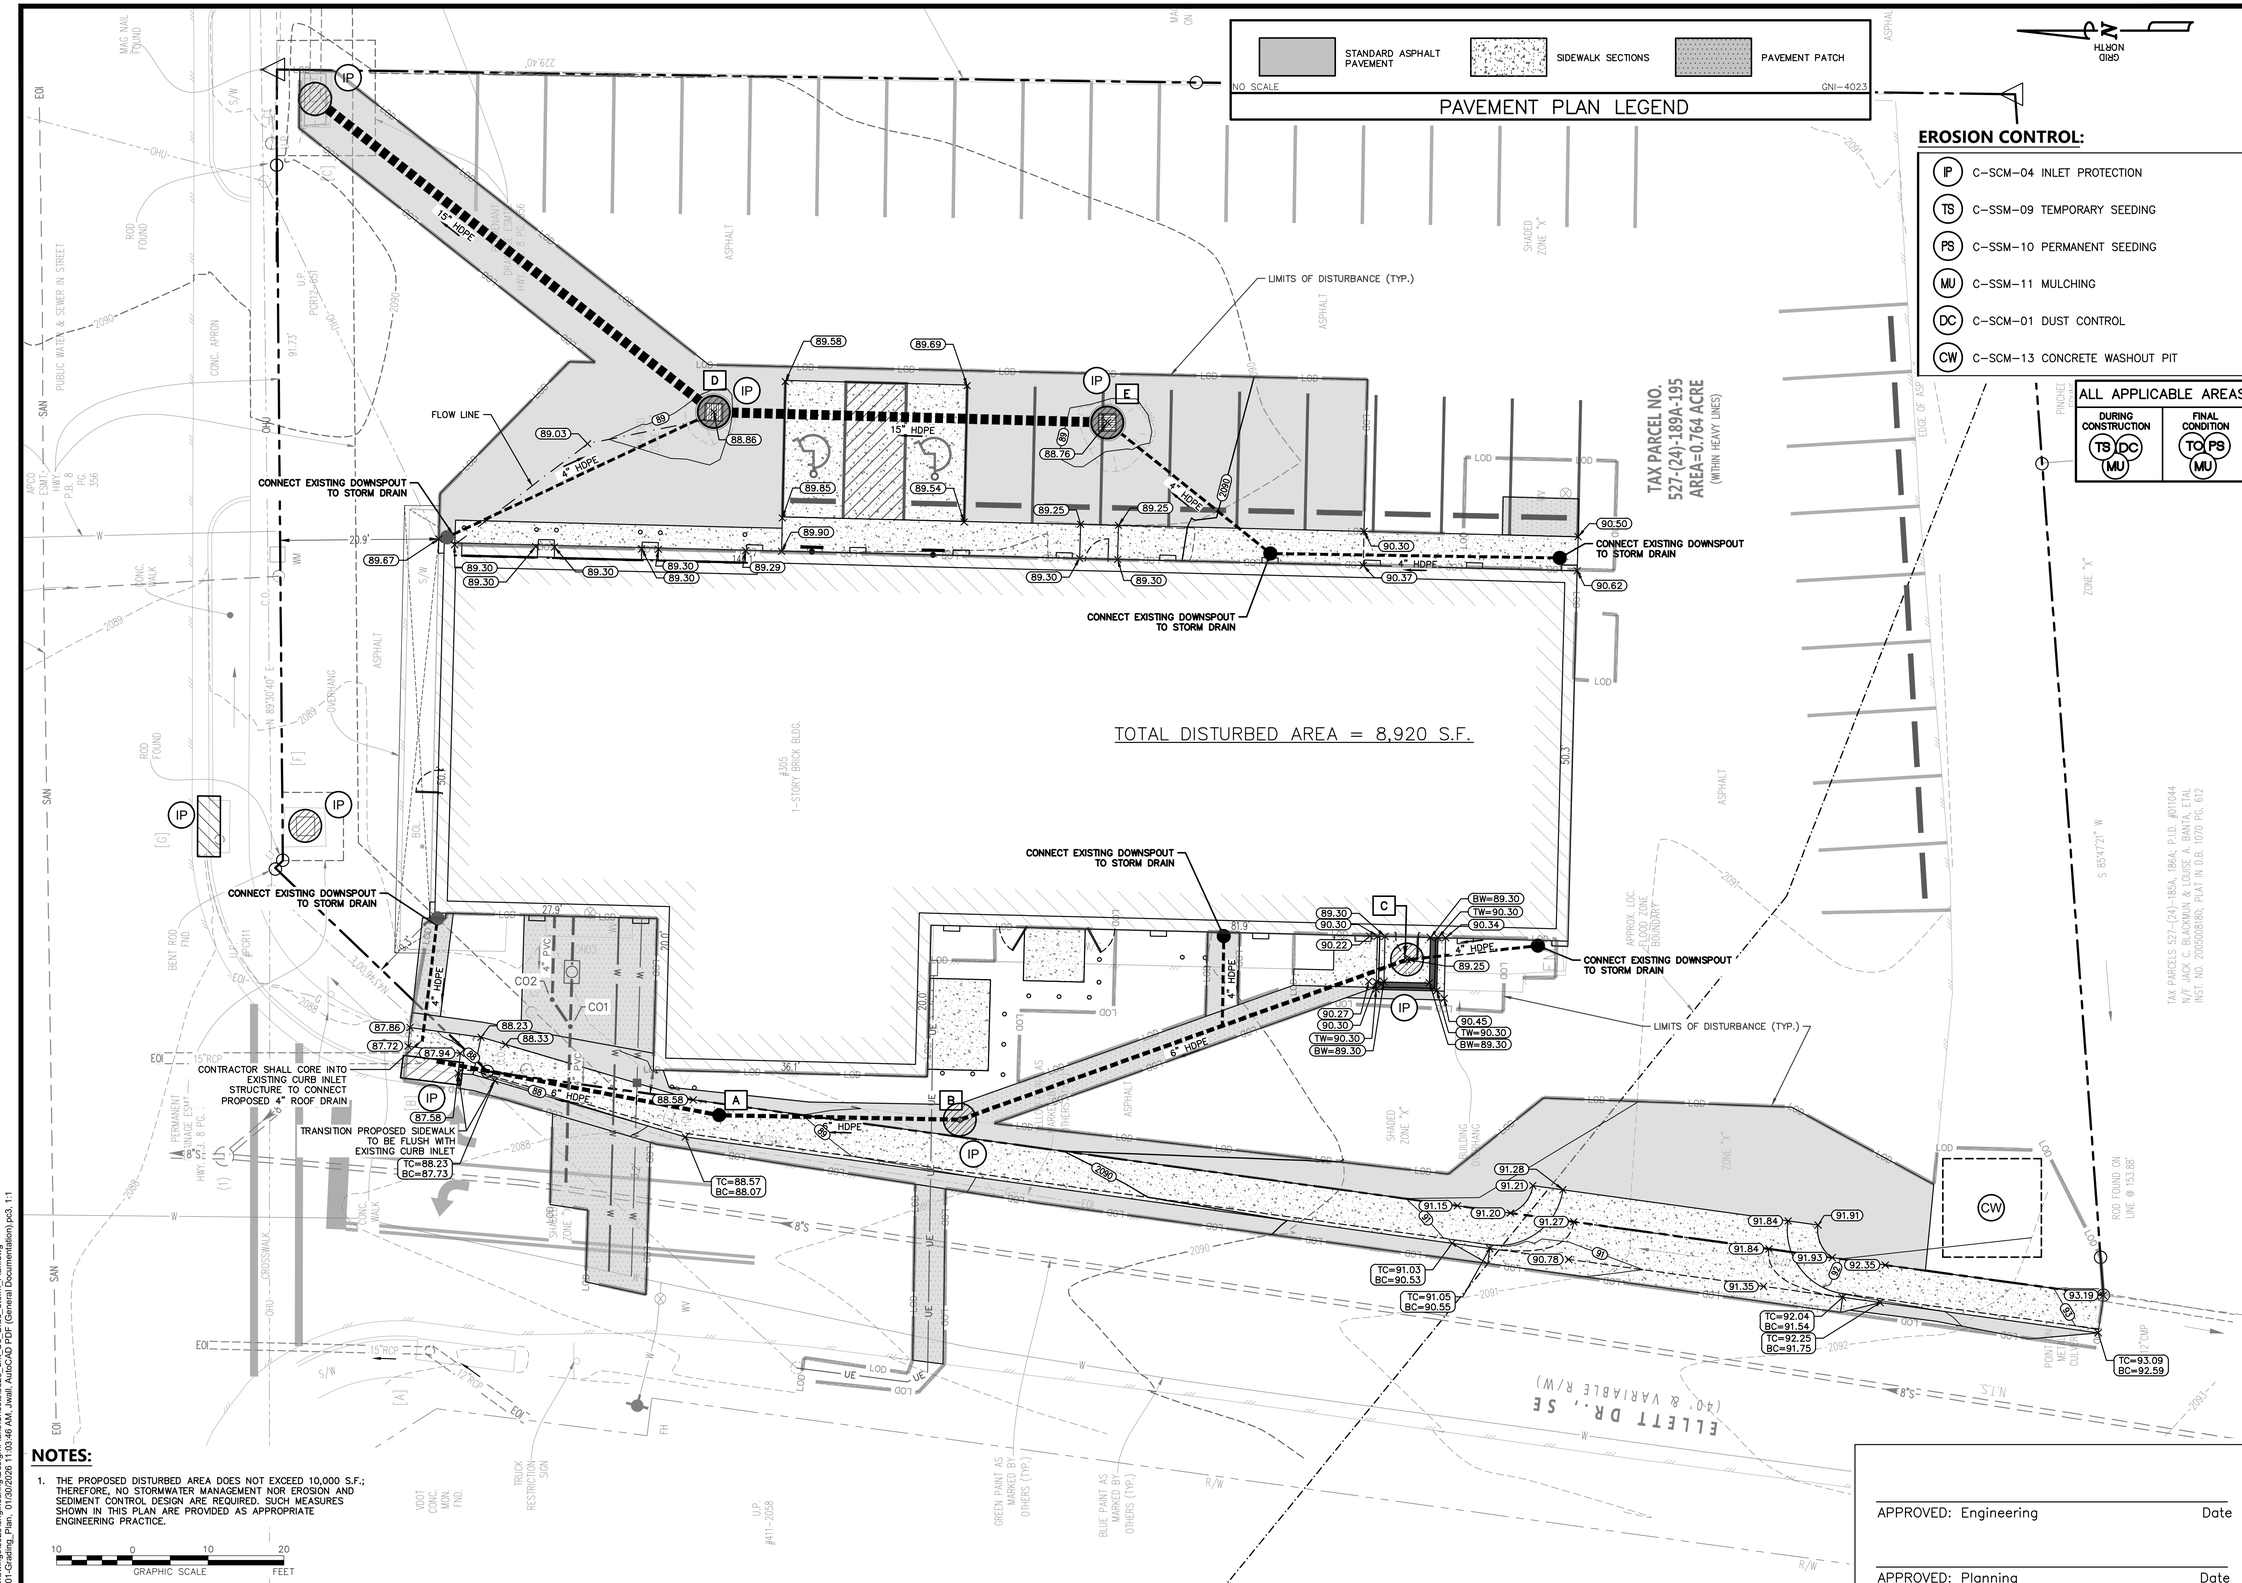

EROSION CONTROL:

IP	C-SCM-04 INLET PROTECTION
TS	C-SSM-09 TEMPORARY SEEDING
PS	C-SSM-10 PERMANENT SEEDING
MU	C-SSM-11 MULCHING
DC	C-SCM-01 DUST CONTROL
CW	C-SCM-13 CONCRETE WASHOUT PIT

ALL APPLICABLE AREAS	
DURING CONSTRUCTION	FINAL CONDITION
TS DC MU	TO PS MU

NOTES:

1. THE PROPOSED DISTURBED AREA DOES NOT EXCEED 10,000 S.F.; THEREFORE, NO STORMWATER MANAGEMENT NOR EROSION AND SEDIMENT CONTROL DESIGN ARE REQUIRED. SUCH MEASURES SHOWN IN THIS PLAN ARE PROVIDED AS APPROPRIATE ENGINEERING PRACTICE.

APPROVED: Engineering Date

APPROVED: Planning Date

FORESIGHT DESIGN SERVICES
ENGINEERING • LAND PLANNING • SURVEYING
1260 Radford Street
Christiansburg, Virginia 24073
Phone: (540) 381-6011
Fax: (540) 381-2773
Email: info@foresightdesignservices.com
Web: www.foresightdesignservices.com

The drawing, design, and digital files relating to this project are the property of Foresight Design Services. The reproduction, copying, or other use of this drawing without FDS's written consent is prohibited.

MONTGOMERY COUNTY FIRE-EMS HQ

TOWN OF CHRISTIANSBURG, VIRGINIA

COMMONWEALTH OF VIRGINIA
JOHN T. NEEL
Lic. No. 0035780
PRELIMINARY NOT FOR CONSTRUCTION
PROFESSIONAL ENGINEER

REVISIONS

NO.	COMMENTS	DATE

PROJECT TEAM

PIC	JOHN T. NEEL, PE
PM	MATTHEW P. TOMLINSON, PE
DESIGN	JLW, LDR

ISSUE DATE: 01/30/2026

FDS JOB NO.: 3828

SHEET TITLE: GRADING, STORM, AND ESC PLAN

SHEET NUMBER: C3-01

X:\Drawings\3828\engineering\Design\Plans\Sheets\3828_Sht_C3_Grad_Storm_Plan.dwg
C3-01 (Grading_Plan, 01/30/2026 1:15:46 AM, Jewel, AutoCAD PDF (General Documentation).pc3, 1:1