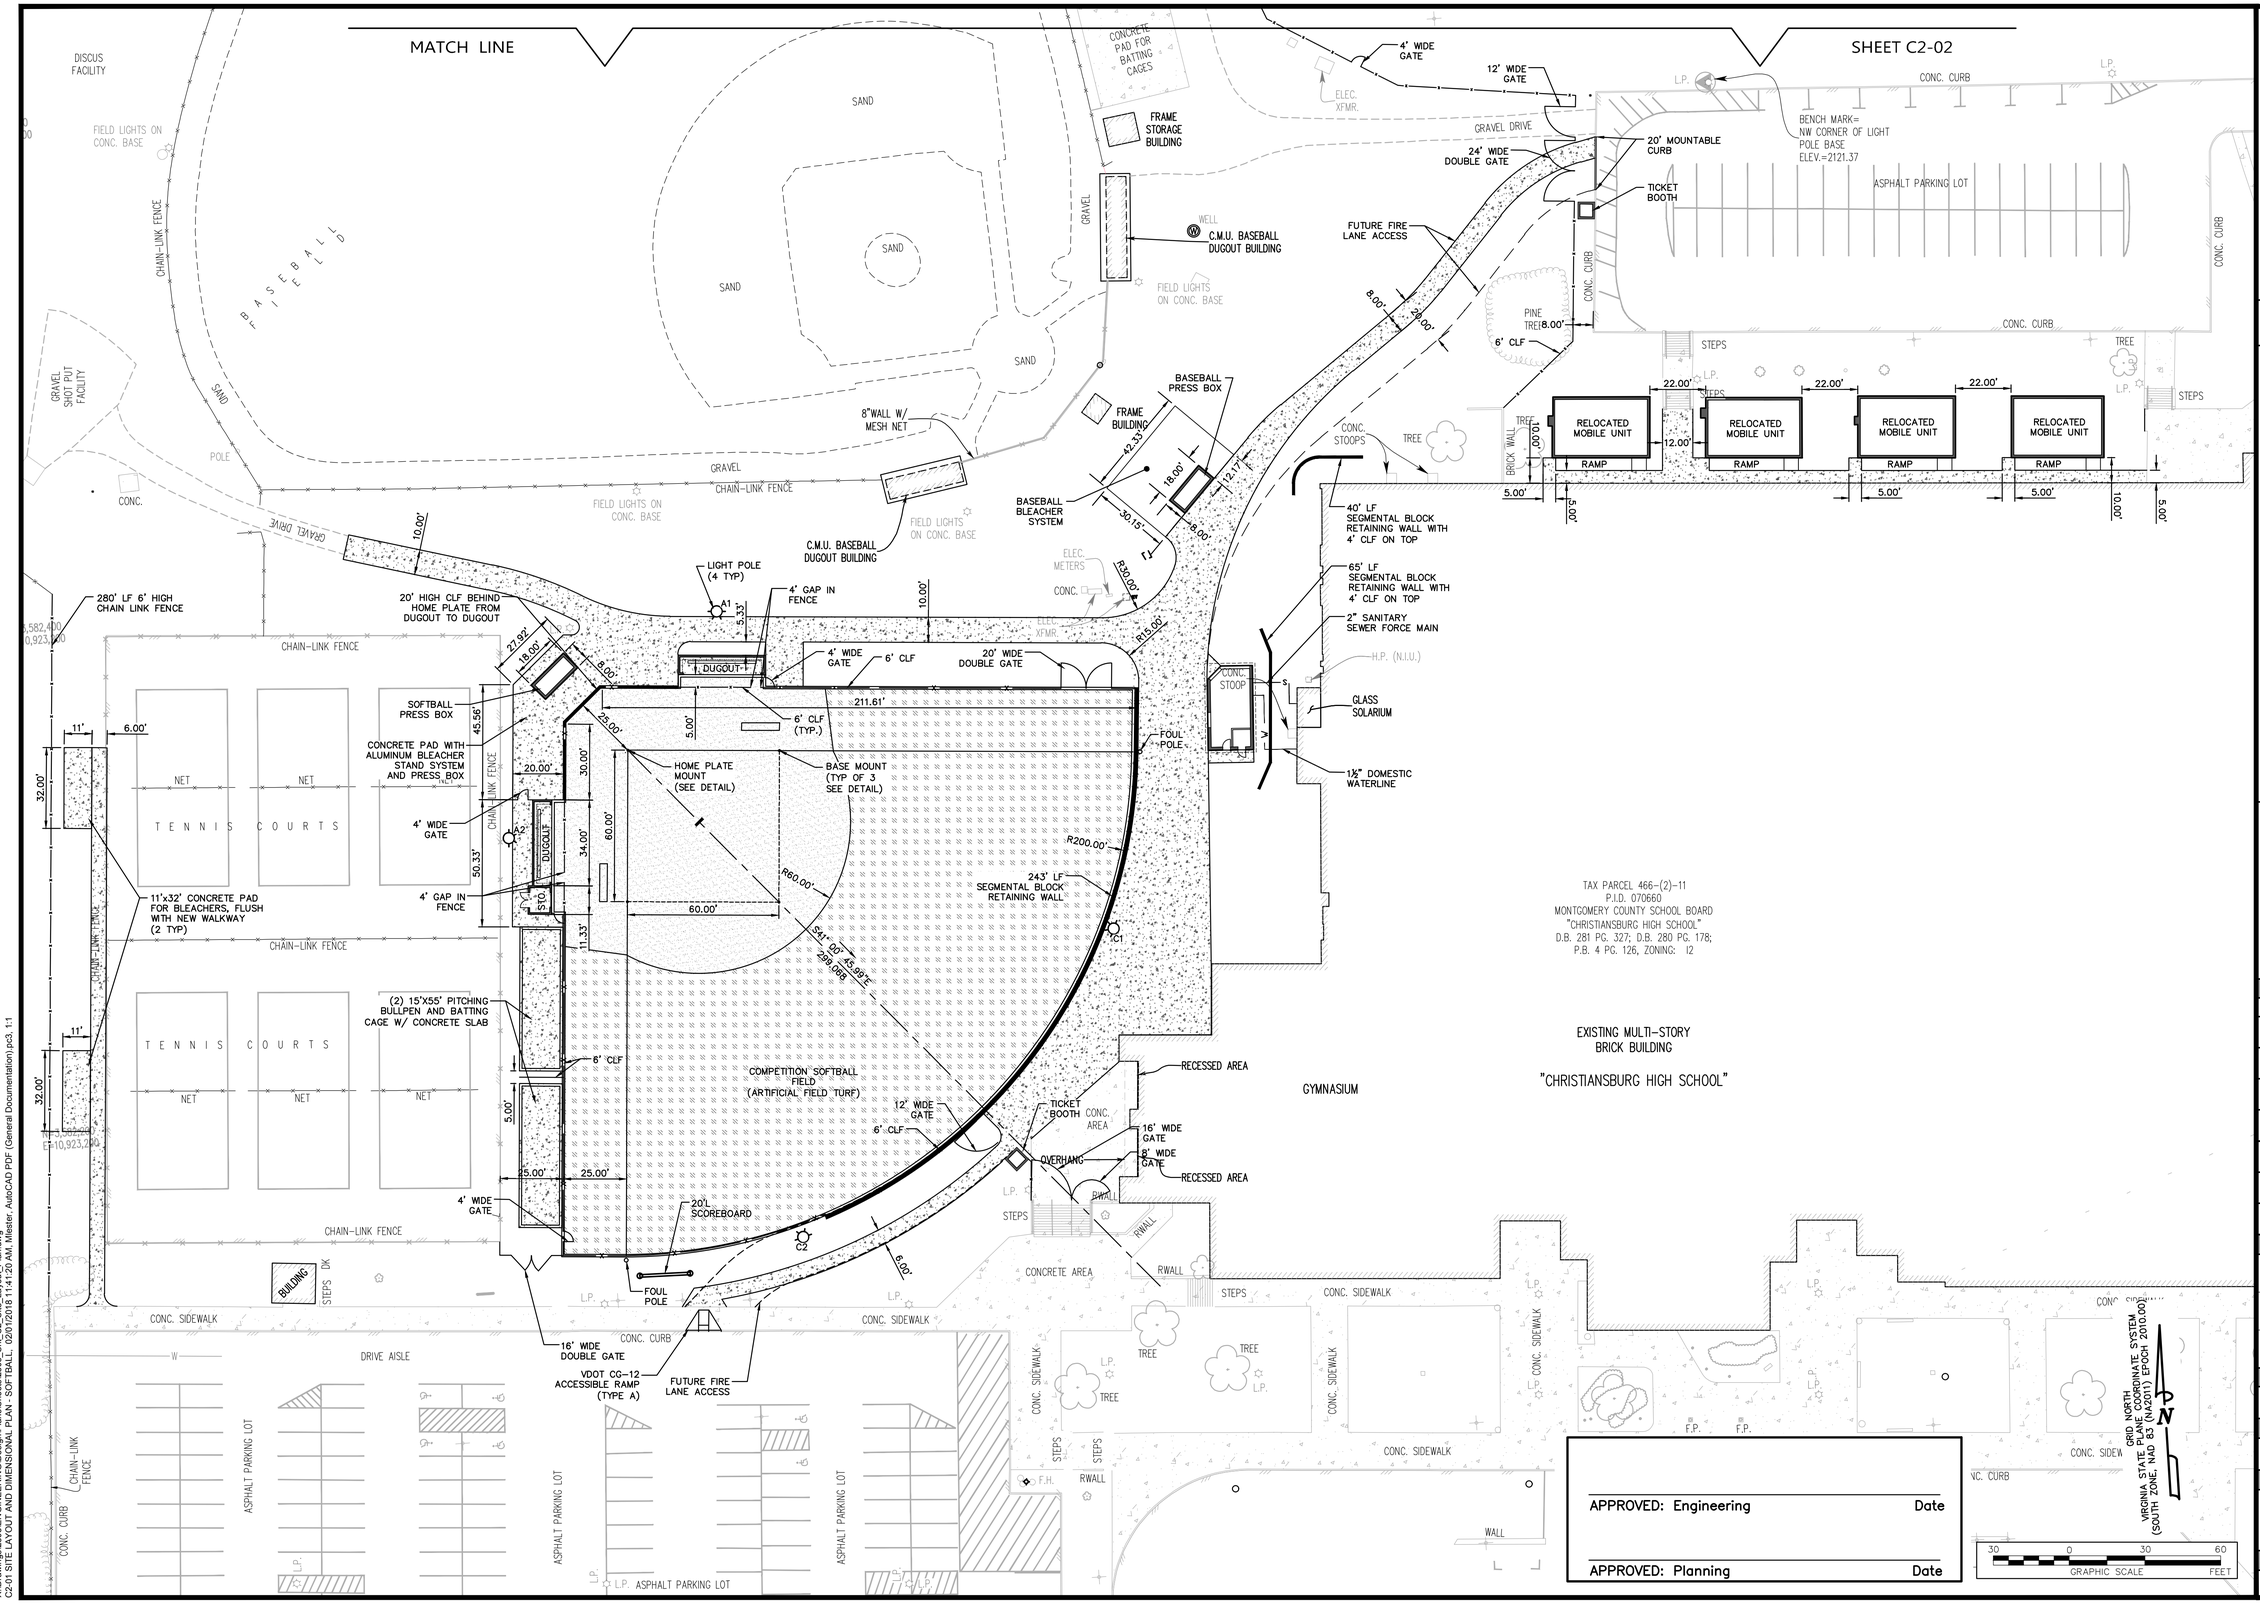

25 GAY AND NEEL, INC.
ENGINEERING ◆ LAND PLANNING ◆ SURVEYING
1260 Radford Street
Christiansburg, Virginia 24073
Phone: (540) 381-6011
Fax: (540) 381-2773
Email: info@gayandneel.com
Web: www.gayandneel.com

The drawing, design, and digital files relating to this project are the property of Gay and Neel, Inc. The reproduction, copying, or other use of this drawing without GNI's written consent is prohibited.

CHRISTIANSBURG HIGH SCHOOL ATHLETIC IMPROVEMENTS PHASE II

TOWN OF CHRISTIANSBURG, VIRGINIA

COMMONWEALTH OF VIRGINIA
TREVOR M. KIMZEY
Lic. No. 036354
02/01/18
PROFESSIONAL ENGINEER

REVISIONS		
NO.	COMMENTS	DATE

PROJECT TEAM	
PIC	TREVOR M. KIMZEY, PE
PM	MATTHEW P. TOMLINSON, P.E.
DESIGN	MBL, JWM

ISSUE DATE: 02/01/2018

GNI JOB NO.: 2808.0

SHEET TITLE: SITE LAYOUT AND DIMENSIONAL PLAN

SHEET NUMBER: C2-01

X:\Drawings\2808\ENGINEERING\Design\Plans\Sheets\2808_SH_C2_Site_Layout_Plan.dwg
C2-01 SITE LAYOUT AND DIMENSIONAL PLAN - SOFTBALL, 02/01/2018 11:14:20 AM, Mtesser, AutoCAD PDF (General Documentation).pc3, 1:1

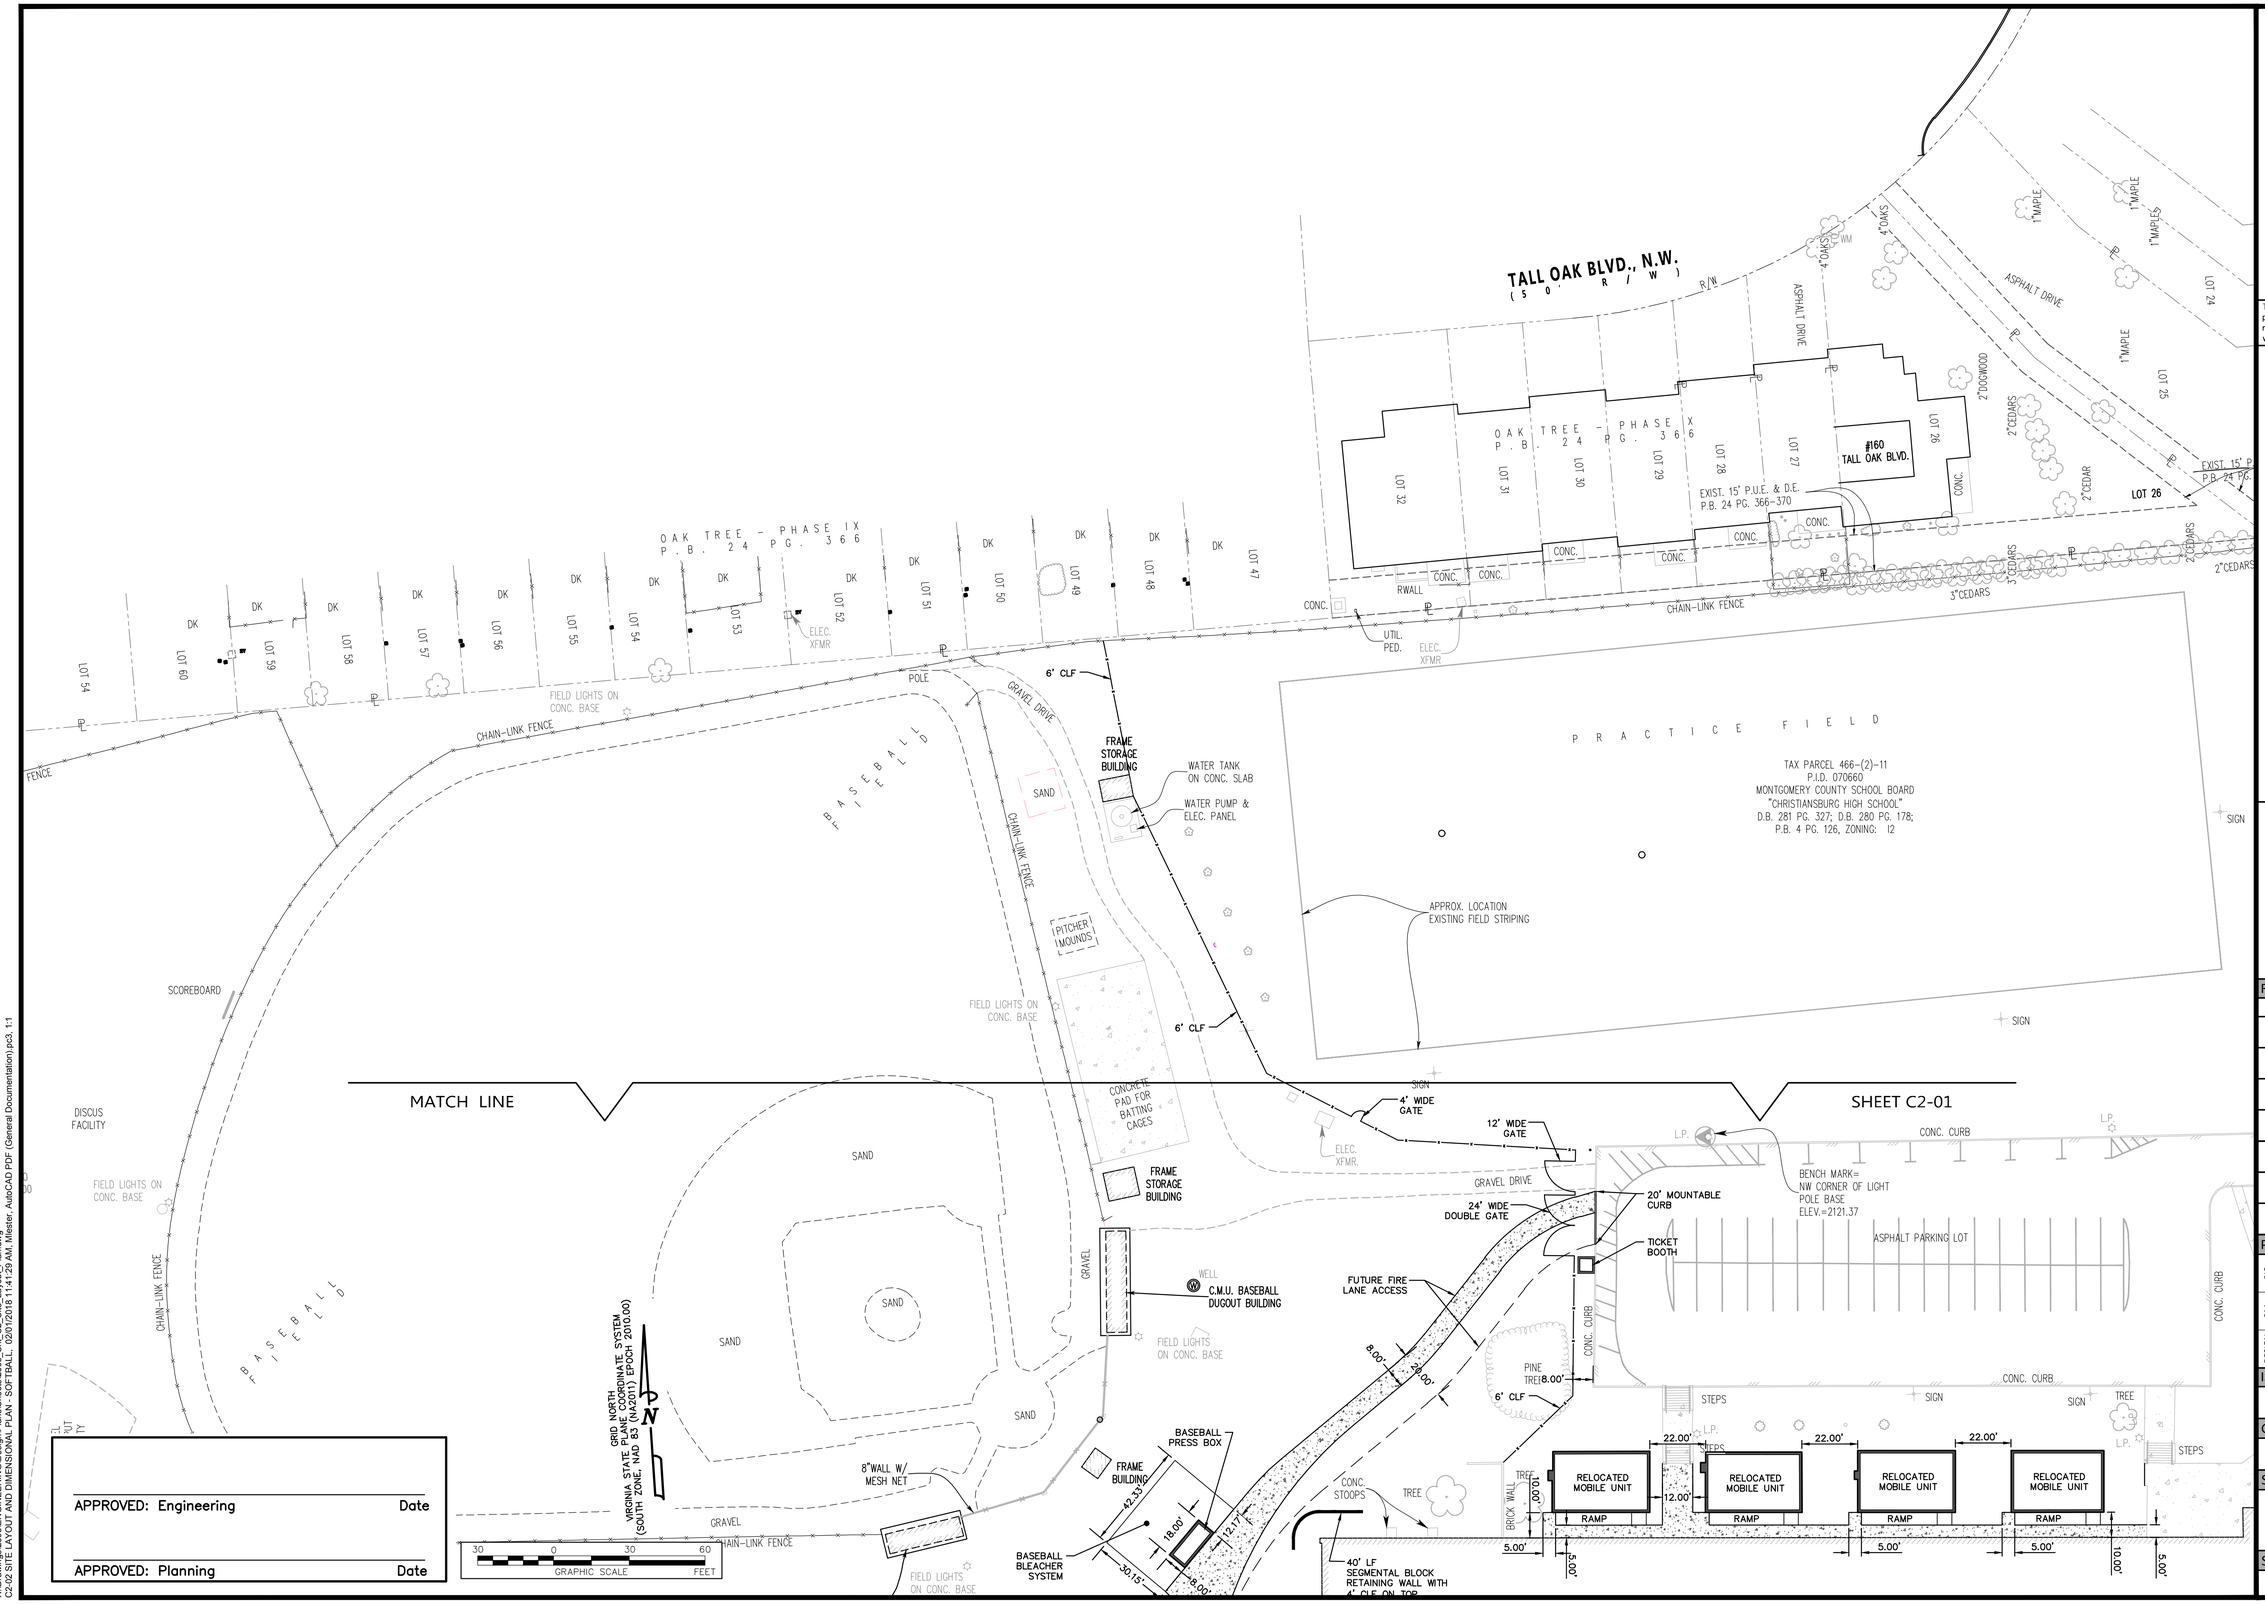

APPROVED: Engineering Date

APPROVED: Planning Date

X:\Drawings\2808\ENGINEERING\Design\Plans\Sheets\2808_Sht_C2_Site_Layout_Plan.dwg
02/02 SITE LAYOUT AND DIMENSIONAL PLAN - SOFTBALL - 02/01/2018 11:47:29 AM Mtester, AutoCAD PDF (General Documentation).pc3, 1:1

25 YEARS GAY AND NEEL, INC.
ENGINEERING ◆ LAND PLANNING ◆ SURVEYING

1260 Radford Street
Christiansburg, Virginia 24073

Phone: (540) 381-6011
Fax: (540) 381-2773
Email: info@gayandneel.com
Web: www.gayandneel.com

The drawing, design, and digital files relating to this project are the property of Gay and Neel, Inc. The reproduction, copying, or other use of this drawing without GNI's written consent is prohibited.

CHRISTIANSBURG HIGH SCHOOL ATHLETIC IMPROVEMENTS PHASE II

TOWN OF CHRISTIANSBURG, VIRGINIA

COMMONWEALTH OF VIRGINIA
TREVOR M. KIMZEY
Lic. No. 036354
02/01/18
PROFESSIONAL ENGINEER

REVISIONS		
NO.	COMMENTS	DATE

PROJECT TEAM	
PIC	TREVOR M. KIMZEY, PE
PM	MATTHEW P. TOMLINSON, P.E.
DESIGN	MBL, JWM

ISSUE DATE
02/01/2018

GNI JOB NO.
2808.0

SHEET TITLE
SITE LAYOUT AND DIMENSIONAL PLAN

SHEET NUMBER
C2-02